CARRIAGEWAY / CARPARK CONSTRUCTION :
SUB - BASE : 200 mm CRUSHED STONE OR GRAVEL (CLAUSE 803 OR 804 D.O.E. SPEC.) .
ROAD - BASE : 100 mm DRY - BOUND MACADAM (CLAUSE 811 D.O.E. SPEC.) IN ONE LAYER.
WEARING - COURSE : 60 mm DENSE BITUMEN MACADAM (B.S. 4987) .

NOTE :

1. Work to figured dimensions only. Do not scale print.
2. Only drawings issued for Construction shall be used for construction purposes.

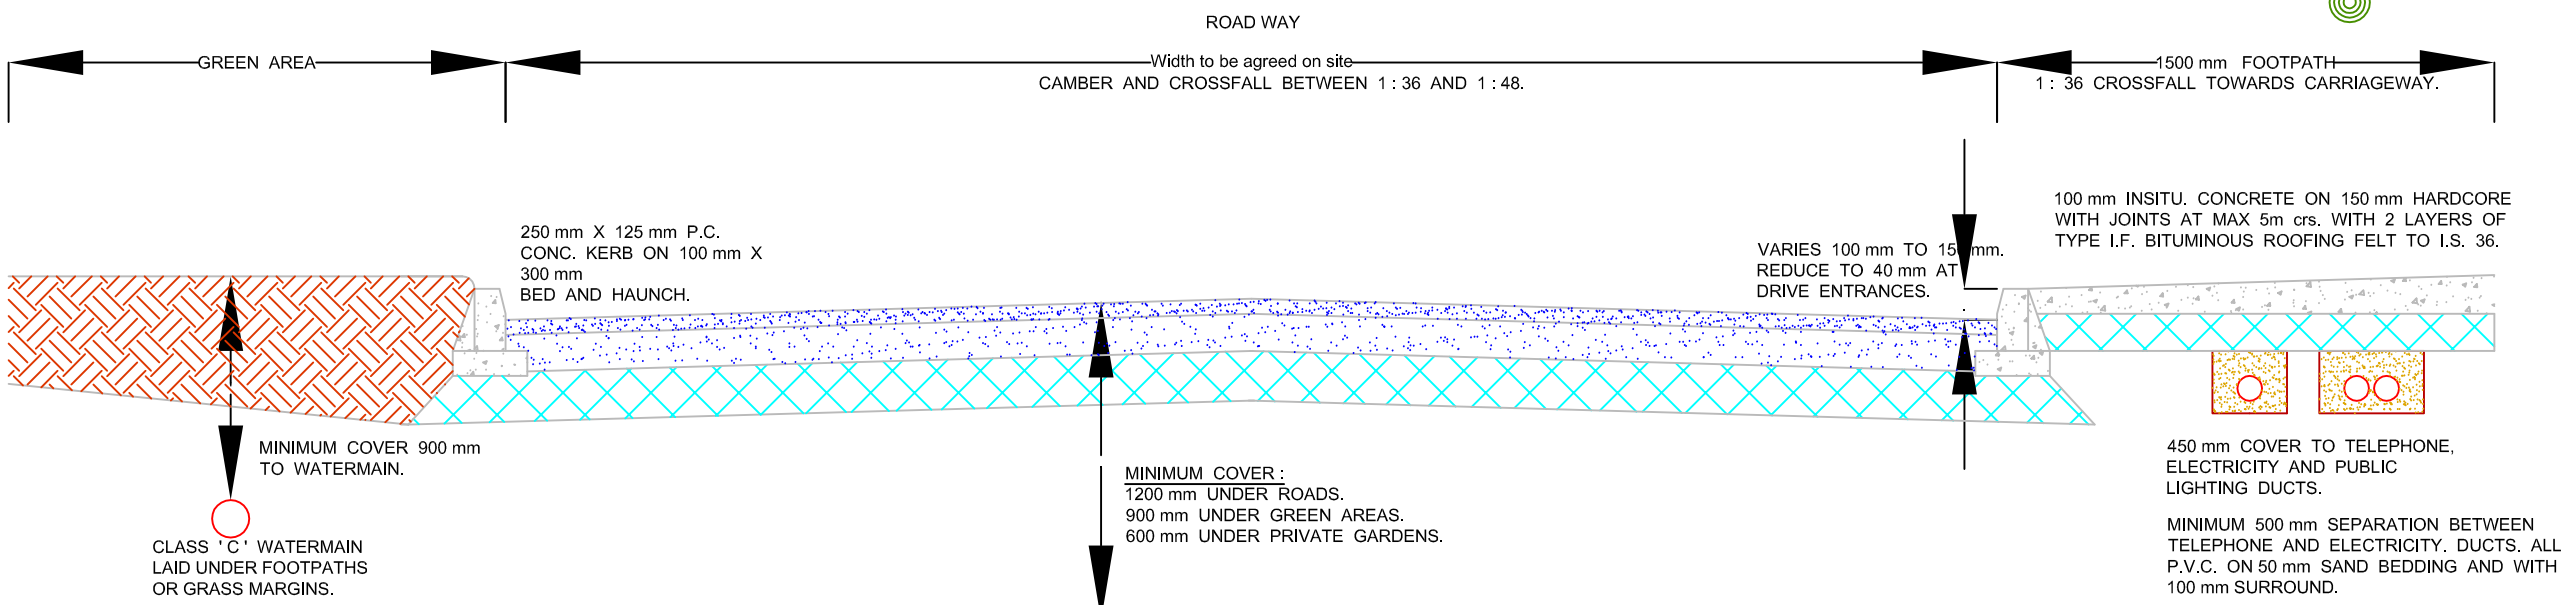

TYPICAL CROSS - SECTION OF ROADS AND FOOTPATHS

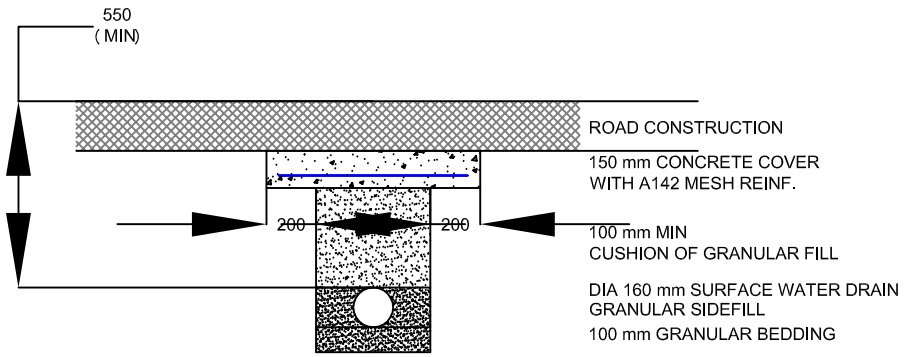

DETAIL OF PROTECTION TO PIPE IN ROADS (WHERE REQUIRED)

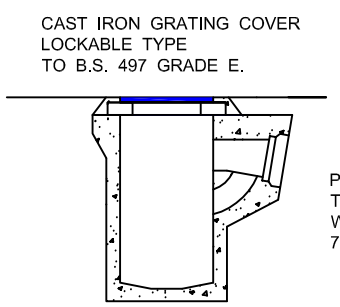

TYPICAL ROAD GULLY DETAIL

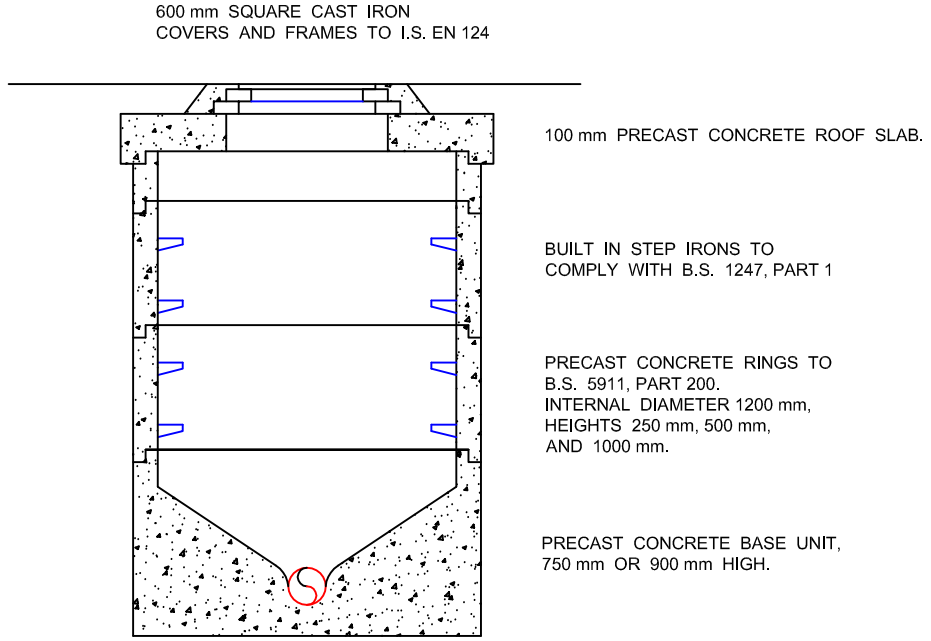

PRECAST CONCRETE MANHOLE DETAIL

COVERS AND FRAMES :
HEAVY DUTY ; CLASS D 400 (IN ROADS) .
MEDIUM DUTY ; CLASS B 125
(IN GREENSPACES AND PRIVATE GARDENS) .
LIGHT DUTY ; CLASS A 15 (IN PRIVATE FOOTPATHS) .

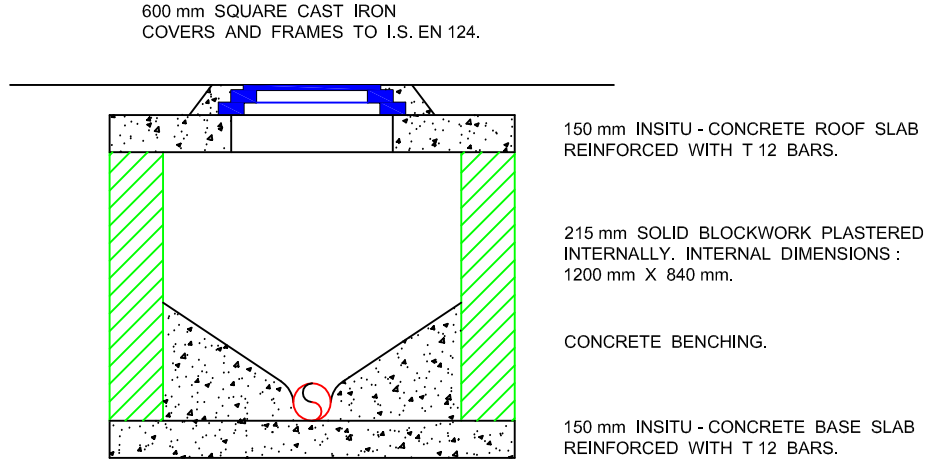

TYPICAL BLOCKWORK MANHOLE DETAIL

Kenneally, Rochford & Associates Ltd
Fully Insured & Registered
Chartered Engineers, Architectural and Planning Consultants,
Main St., Killeagh, Co. Cork
Tel. 024 - 95857, Fax: 024 - 95856
Mobile: 087 - 8843739
email: info@kenneallyrochford.com
web: www.kenneallyrochford.com

Project: **PROPOSED DEVELOPMENT AT ST. JOHN THE BABTIST CHURCH, KILLEAGH, CO.CORK.**

Title: **PROPOSED CARPARK ROAD AND MANHOLE DETAILS.**

Date: May 2019 | Scale: not to scale
Dwg No. : 1950 - P.6 | Rev No. :

ISSUED FOR PLANNING PURPOSES ONLY