
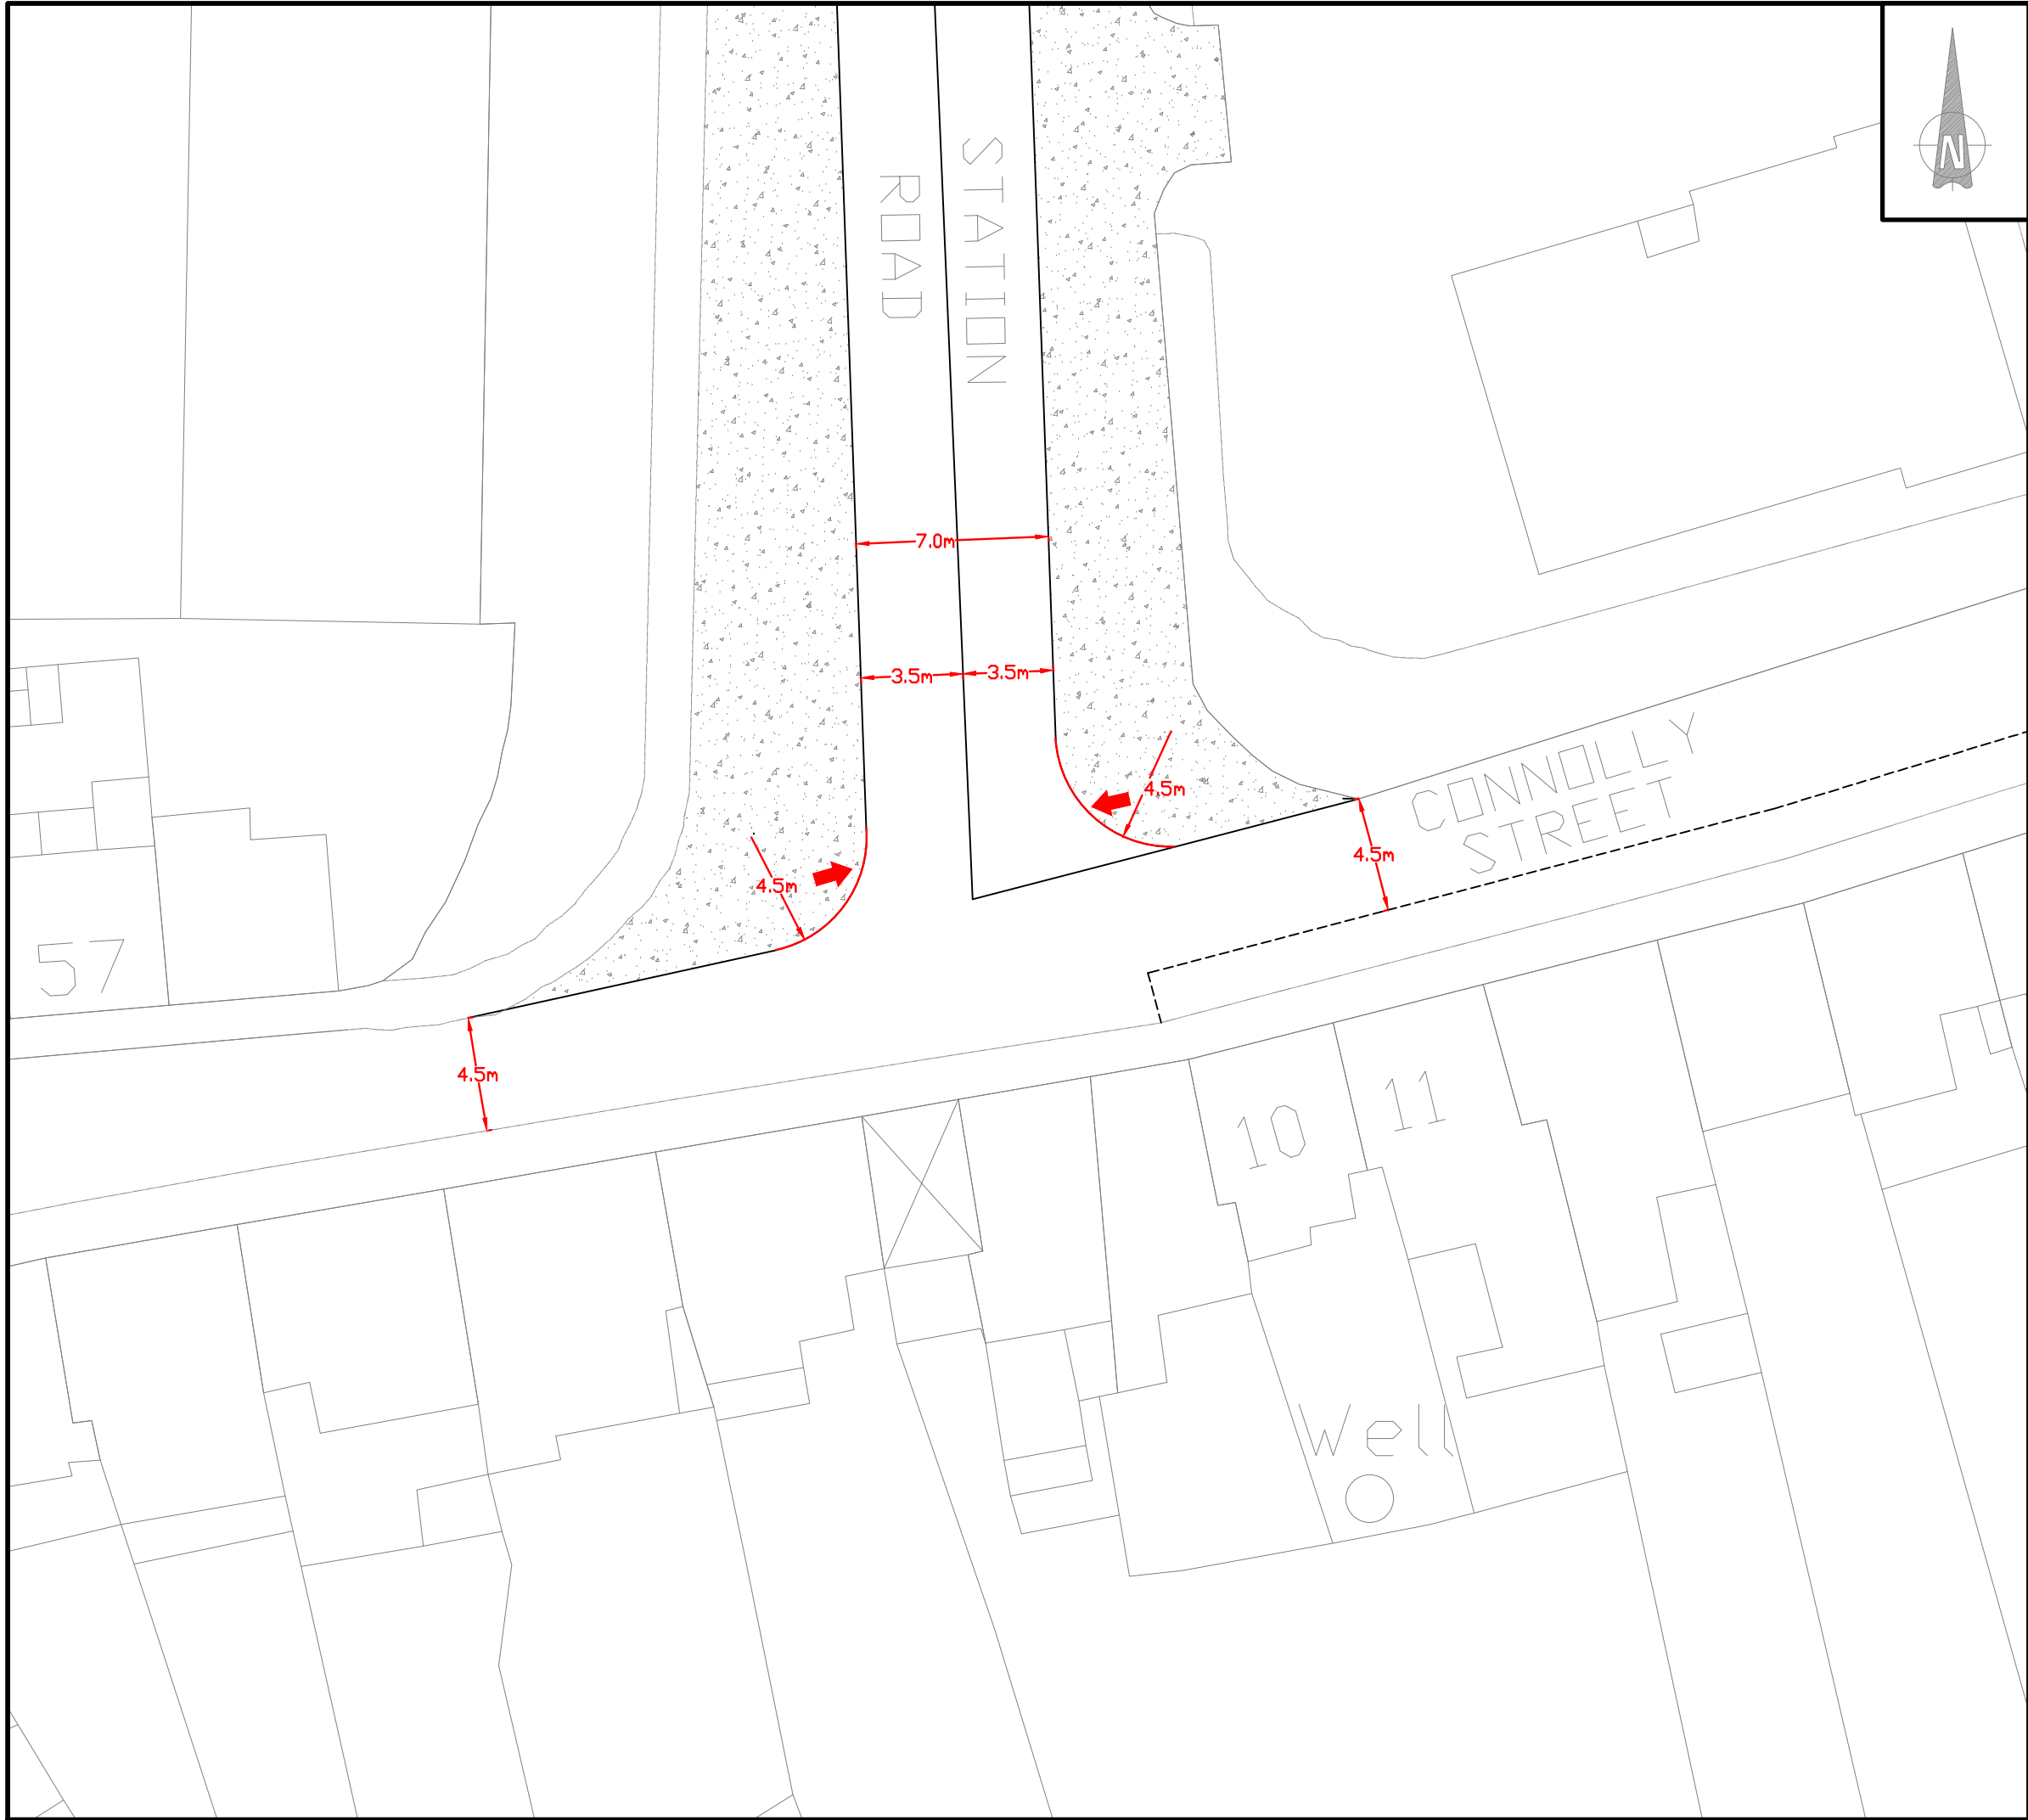
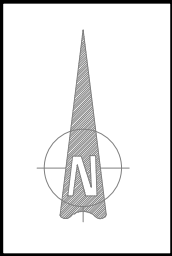


NOTES:
Figured dimensions only to be taken from this drawing.
All dimensions to be checked on site.

DRAFT



A	Crossing and parking included	TD	AA	24.05.16
Rev.	Description	Drawn	Chkd	Date
Client:				
CORK COUNTY COUNCIL				
Client Representative:				
		BARRY & PARTNERS consulting engineers		
		J. B. Barry & Partners Limited 3A East Gate Road, Eastgate Little Island, Co. Cork, Ireland. Phone: +353-21-4524418 Fax: +353-21-4524419 E-mail: cork@jbbarry.ie		
Project:				
BANDON T-PREP				
Drawing Title:				
PRELIMINARY JUNCTION DESIGNS JNT 1: STATION RD/CONNOLLY ST				
Drawn by:	T.D.	Date:	31.10.15	
Checked by:	D.B.	Date:	03.11.15	
Approved by:	A.A.	Date:	05.11.15	
Scales:	1:250 @ A3			
Stage:	PRELIMINARY			
Drawing No.:			Revision:	
Y15 303 / PR / 01			A	

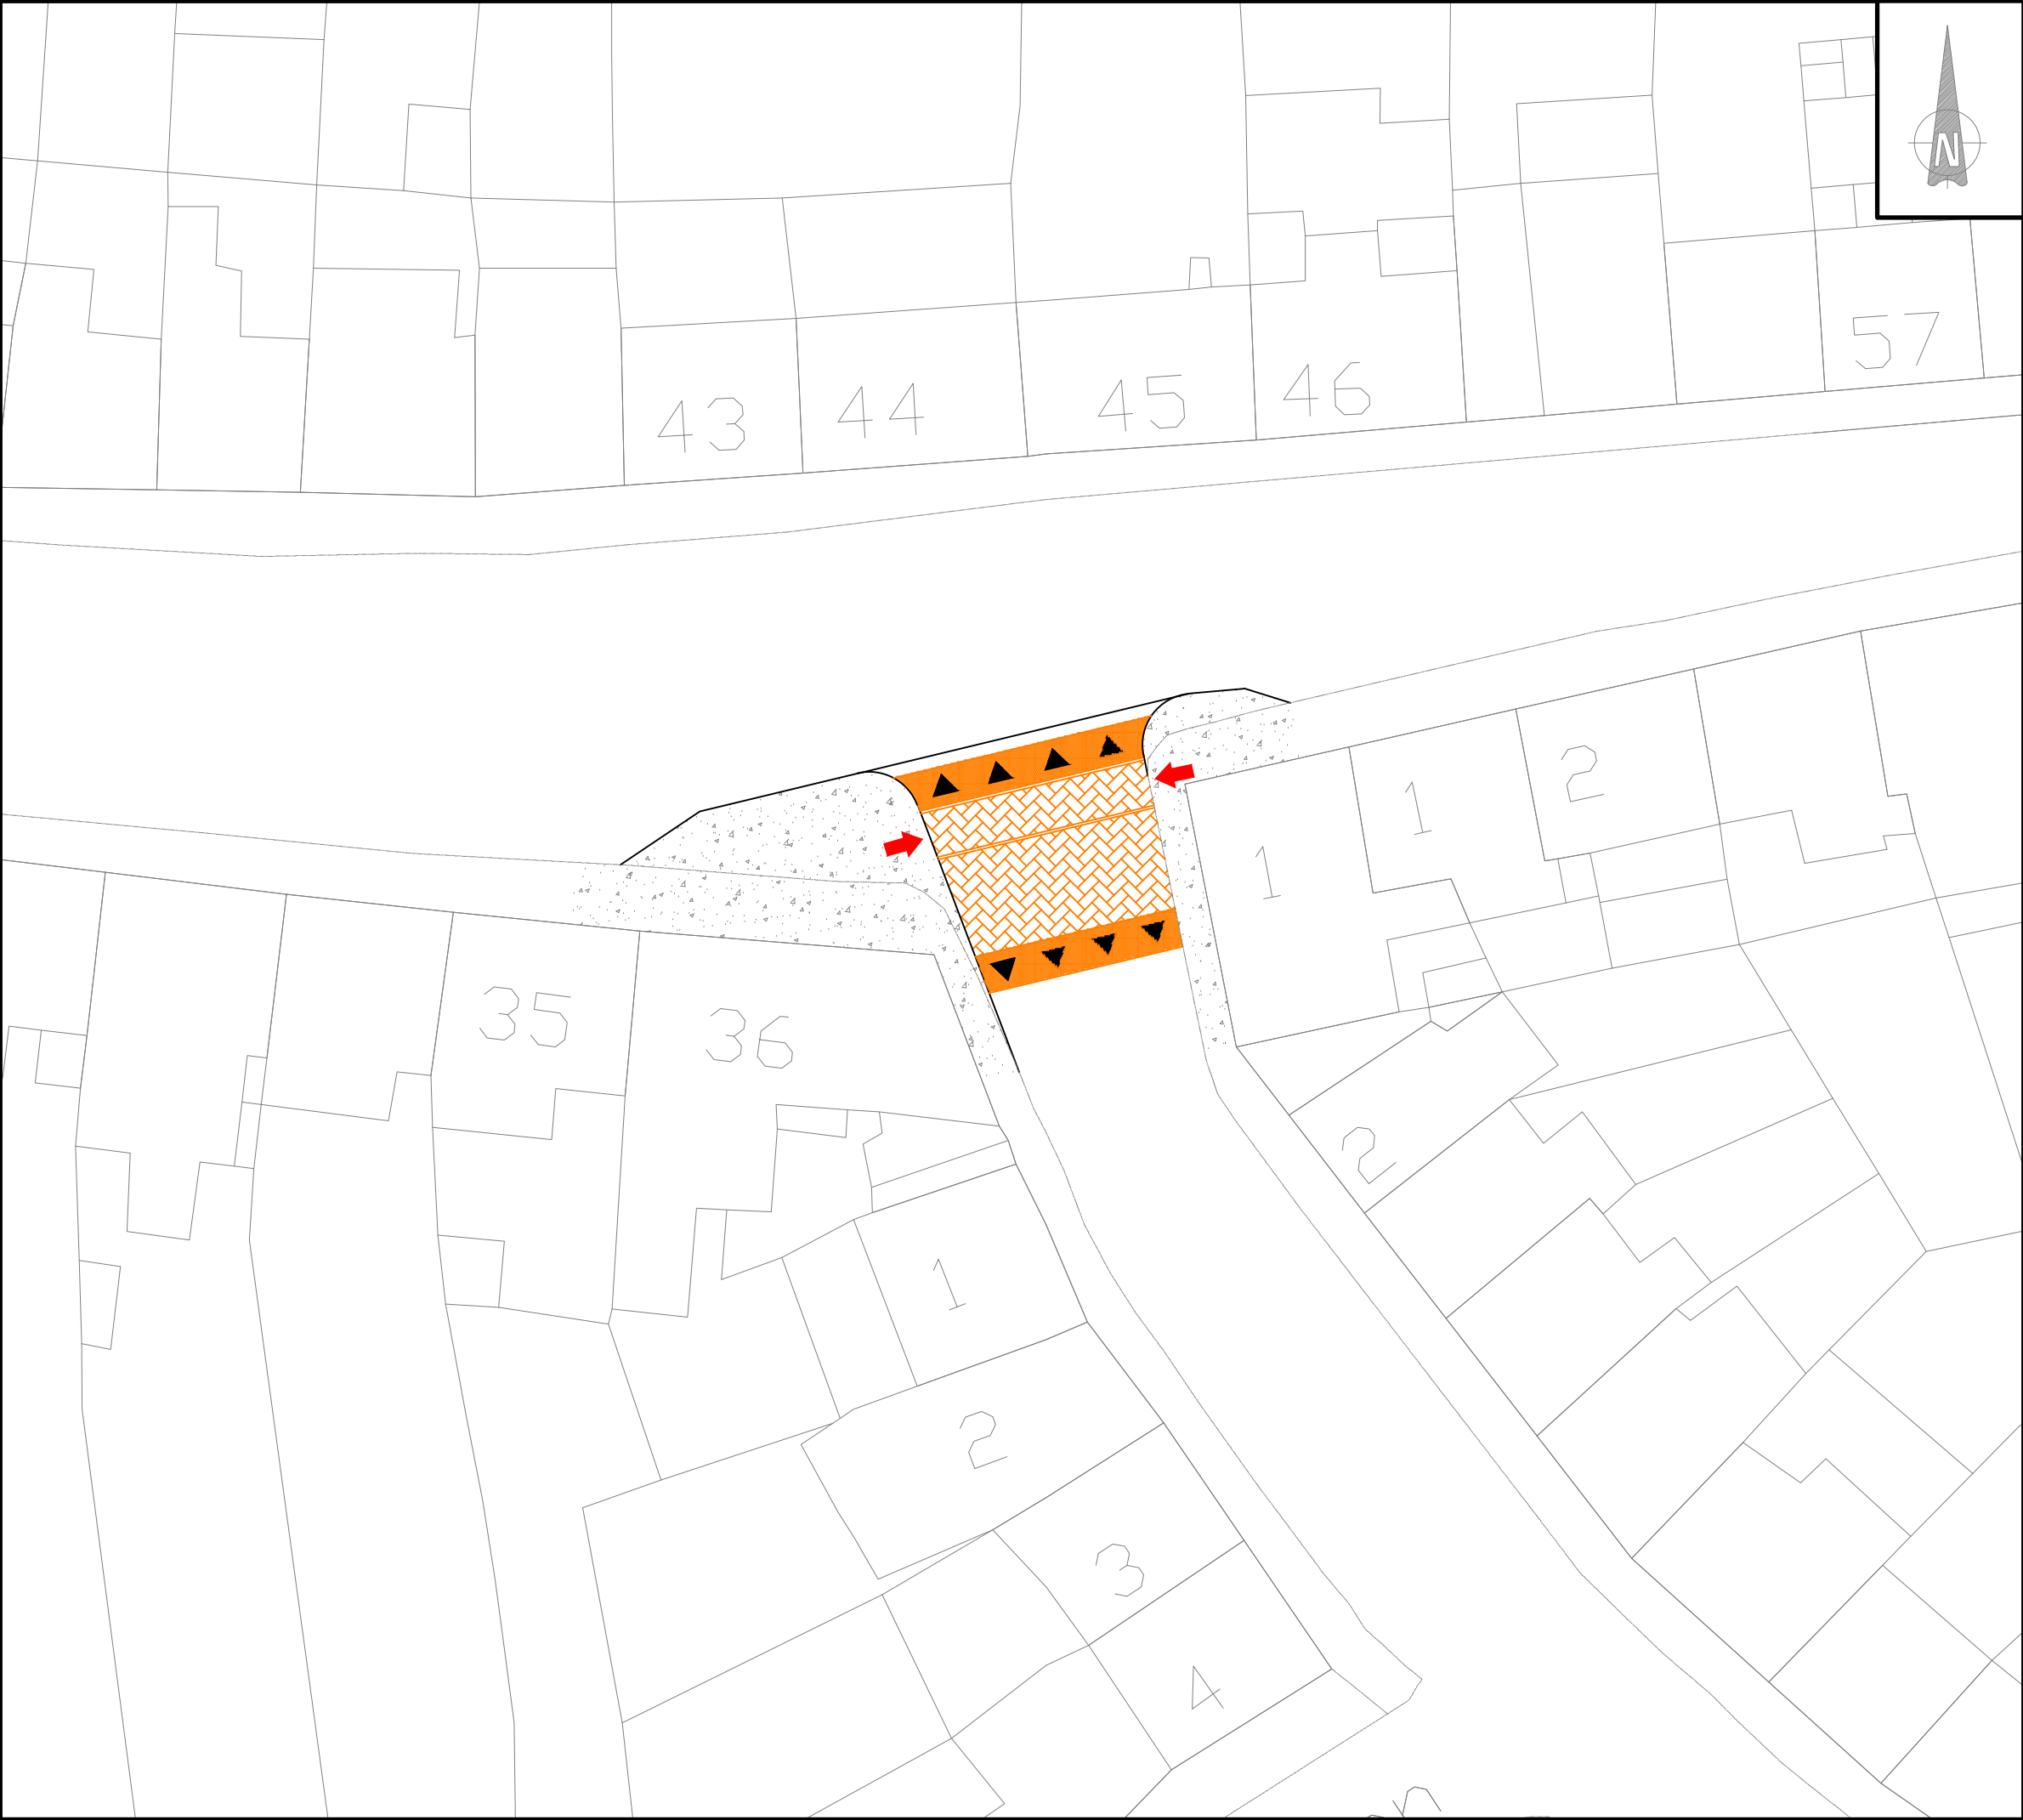

NOTES:
Figured dimensions only to be taken from this drawing.
All dimensions to be checked on site.

DRAFT


-	-	-	-	-
Rev.	Description	Drawn	Chkd	Date
Client:				
CORK COUNTY COUNCIL				
Client Representative:				
		BARRY & PARTNERS consulting engineers		
		J. B. Barry & Partners Limited 3A East Gate Road, Eastgate Little Island, Co. Cork, Ireland. Phone: +353-21-4524418 Fax: +353-21-4524419 E-mail: cork@jbbarry.ie		
Project:				
BANDON T-PREP				
Drawing Title:				
PRELIMINARY JUNCTION DESIGNS JNT 2: OLIVER PLUNKETT ST/PARNELL ST.				
Drawn by:	T.D.	Date:	31.10.15	
Checked by:	D.B.	Date:	03.11.15	
Approved by:	A.A.	Date:	05.11.15	
Scales:		1:250 @ A3		
Stage:		PRELIMINARY		
Drawing No.:			Revision:	
Y15 303 / PR / 02			-	

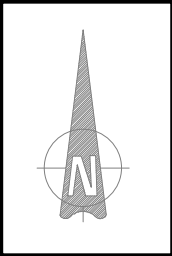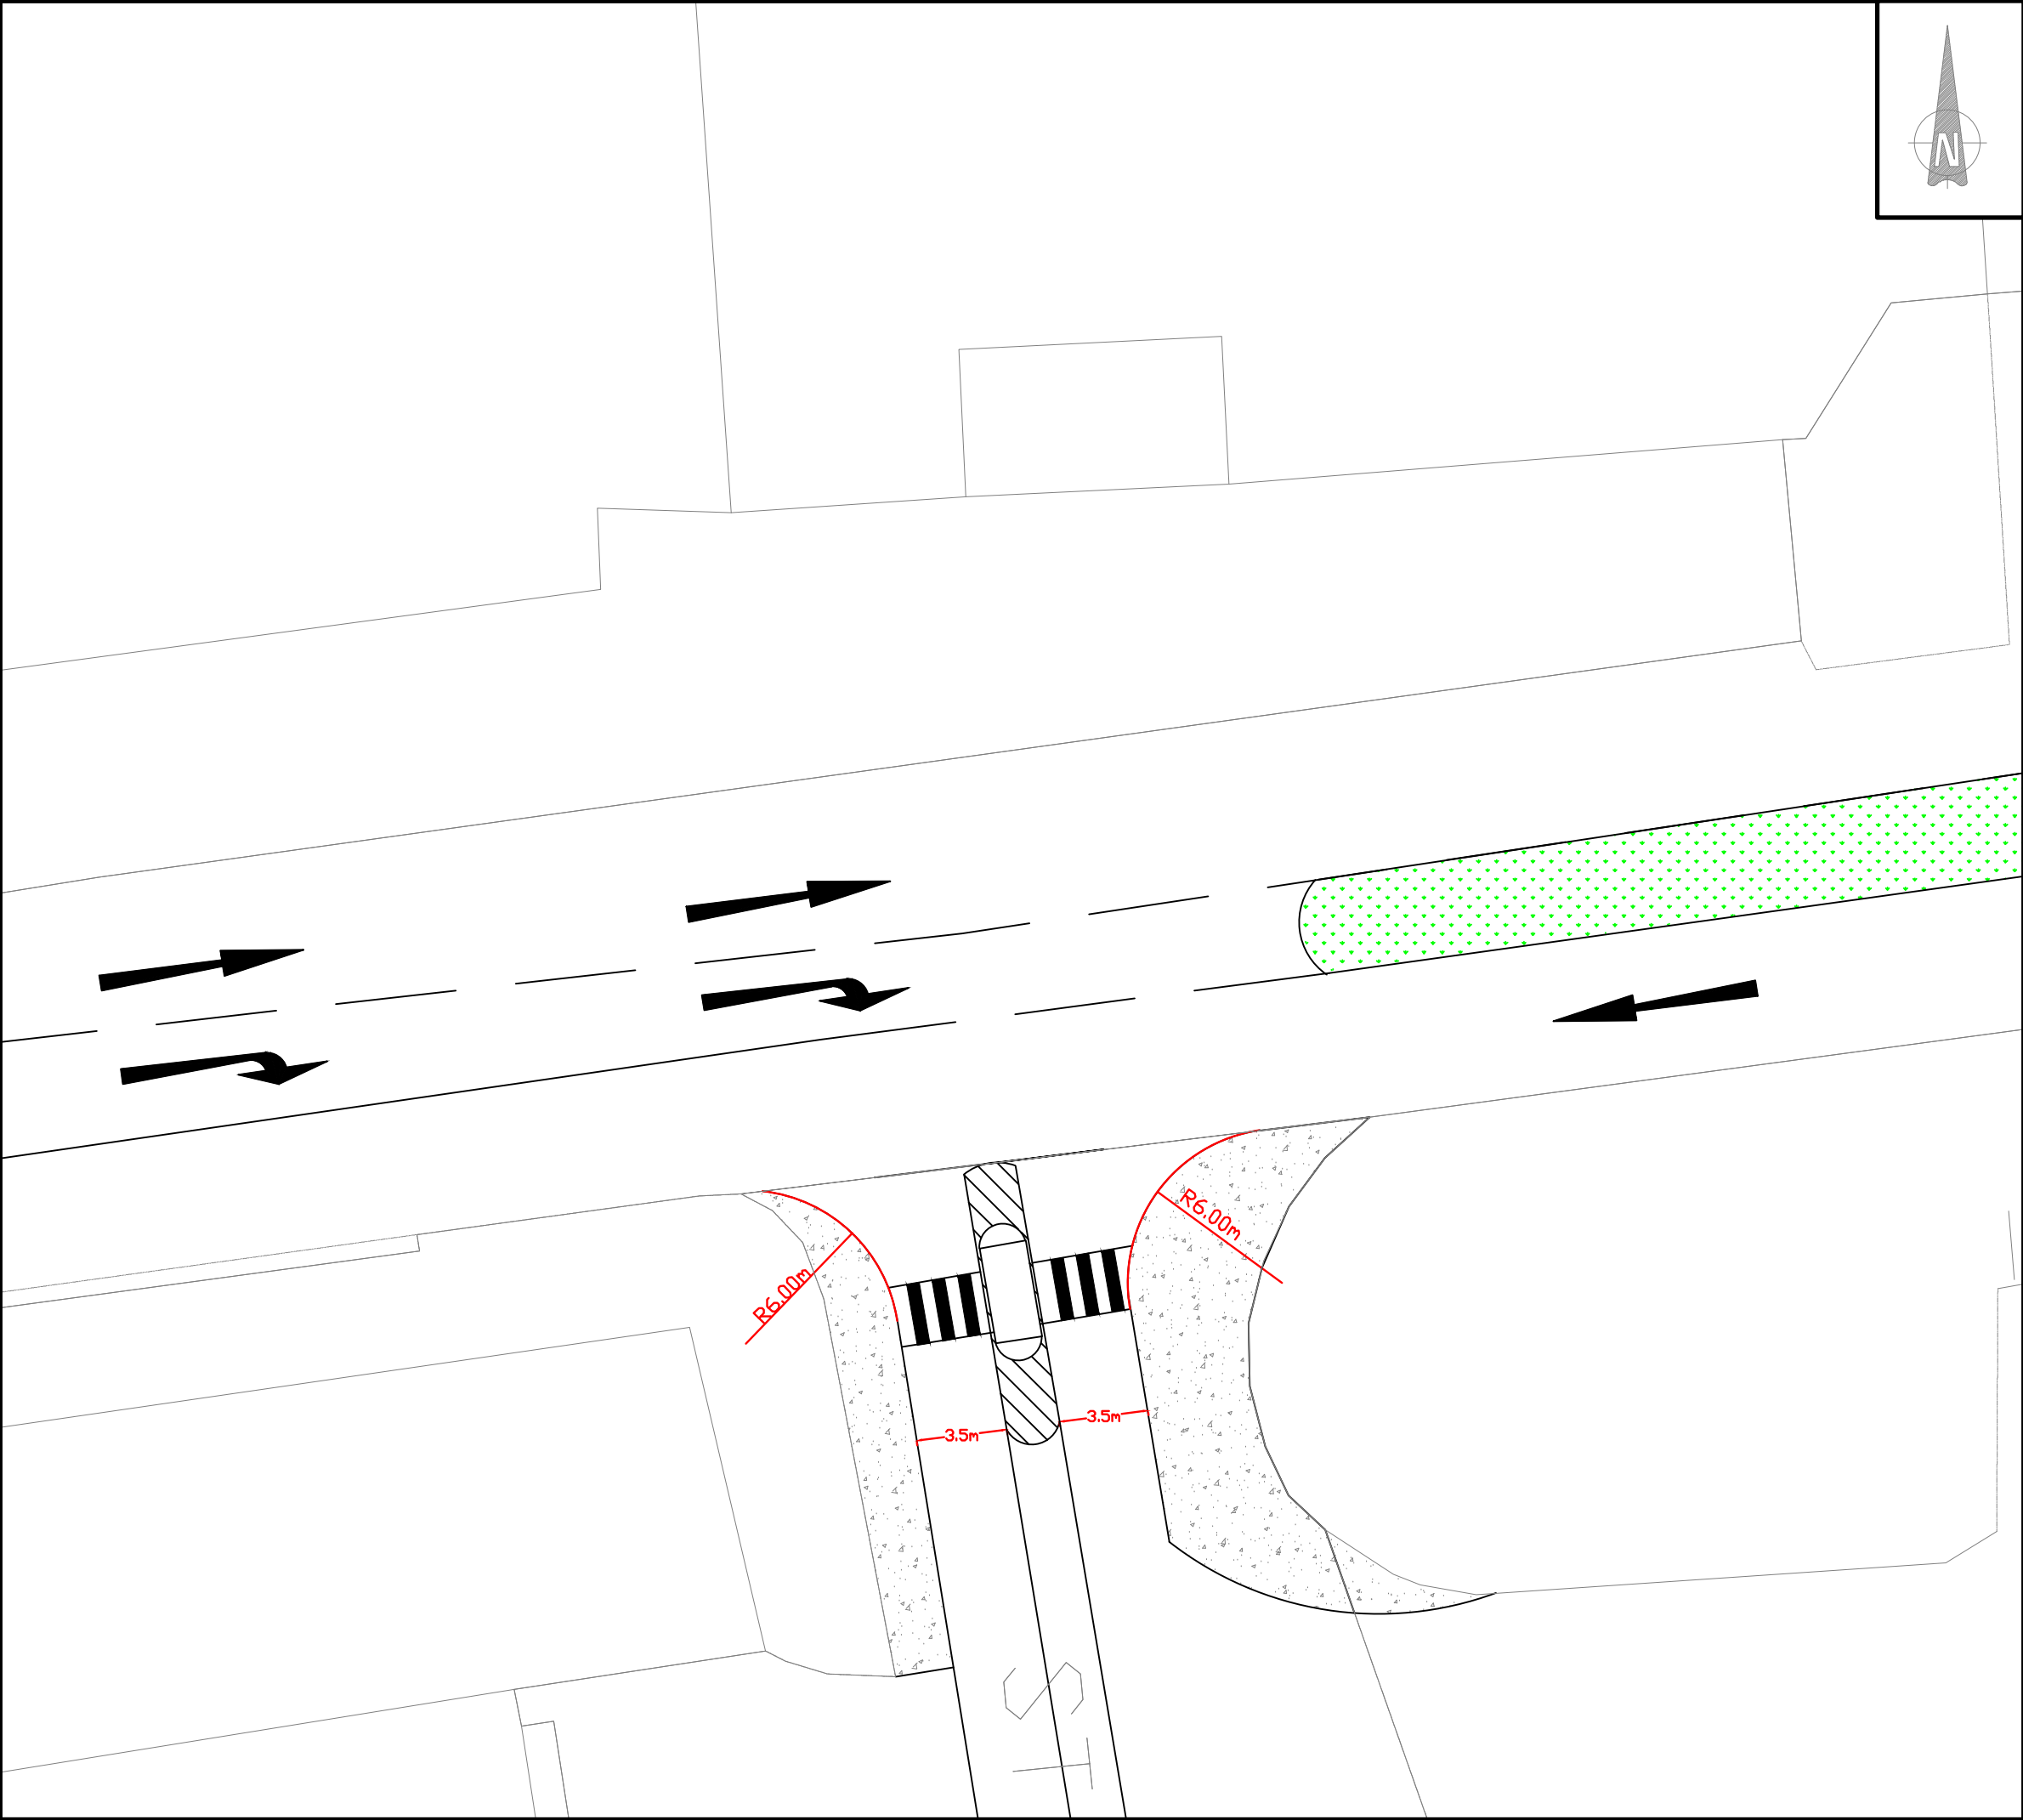

NOTES:
Figured dimensions only to be taken from this drawing.
All dimensions to be checked on site.

DRAFT



-	-	-	-	-
Rev.	Description	Drawn	Chkd	Date
Client: CORK COUNTY COUNCIL				
Client Representative:  BARRY & PARTNERS consulting engineers J. B. Barry & Partners Limited 3A East Gate Road, Eastgate Little Island, Co. Cork, Ireland. Phone: +353-21-4524418 Fax: +353-21-4524419 E-mail: cork@jbbarry.ie				
Project: BANDON T-PREP				
Drawing Title: PRELIMINARY JUNCTION DESIGNS JNT 3: GLASLINN RD/STATION RD				
Drawn by: T.D.		Date: 31.10.15		
Checked by: D.B.		Date: 03.11.15		
Approved by: A.A.		Date: 05.11.15		
Scales:		1:250 @ A3		
Stage:		PRELIMINARY		
Drawing No.: Y15 303 / PR / 03			Revision: —	

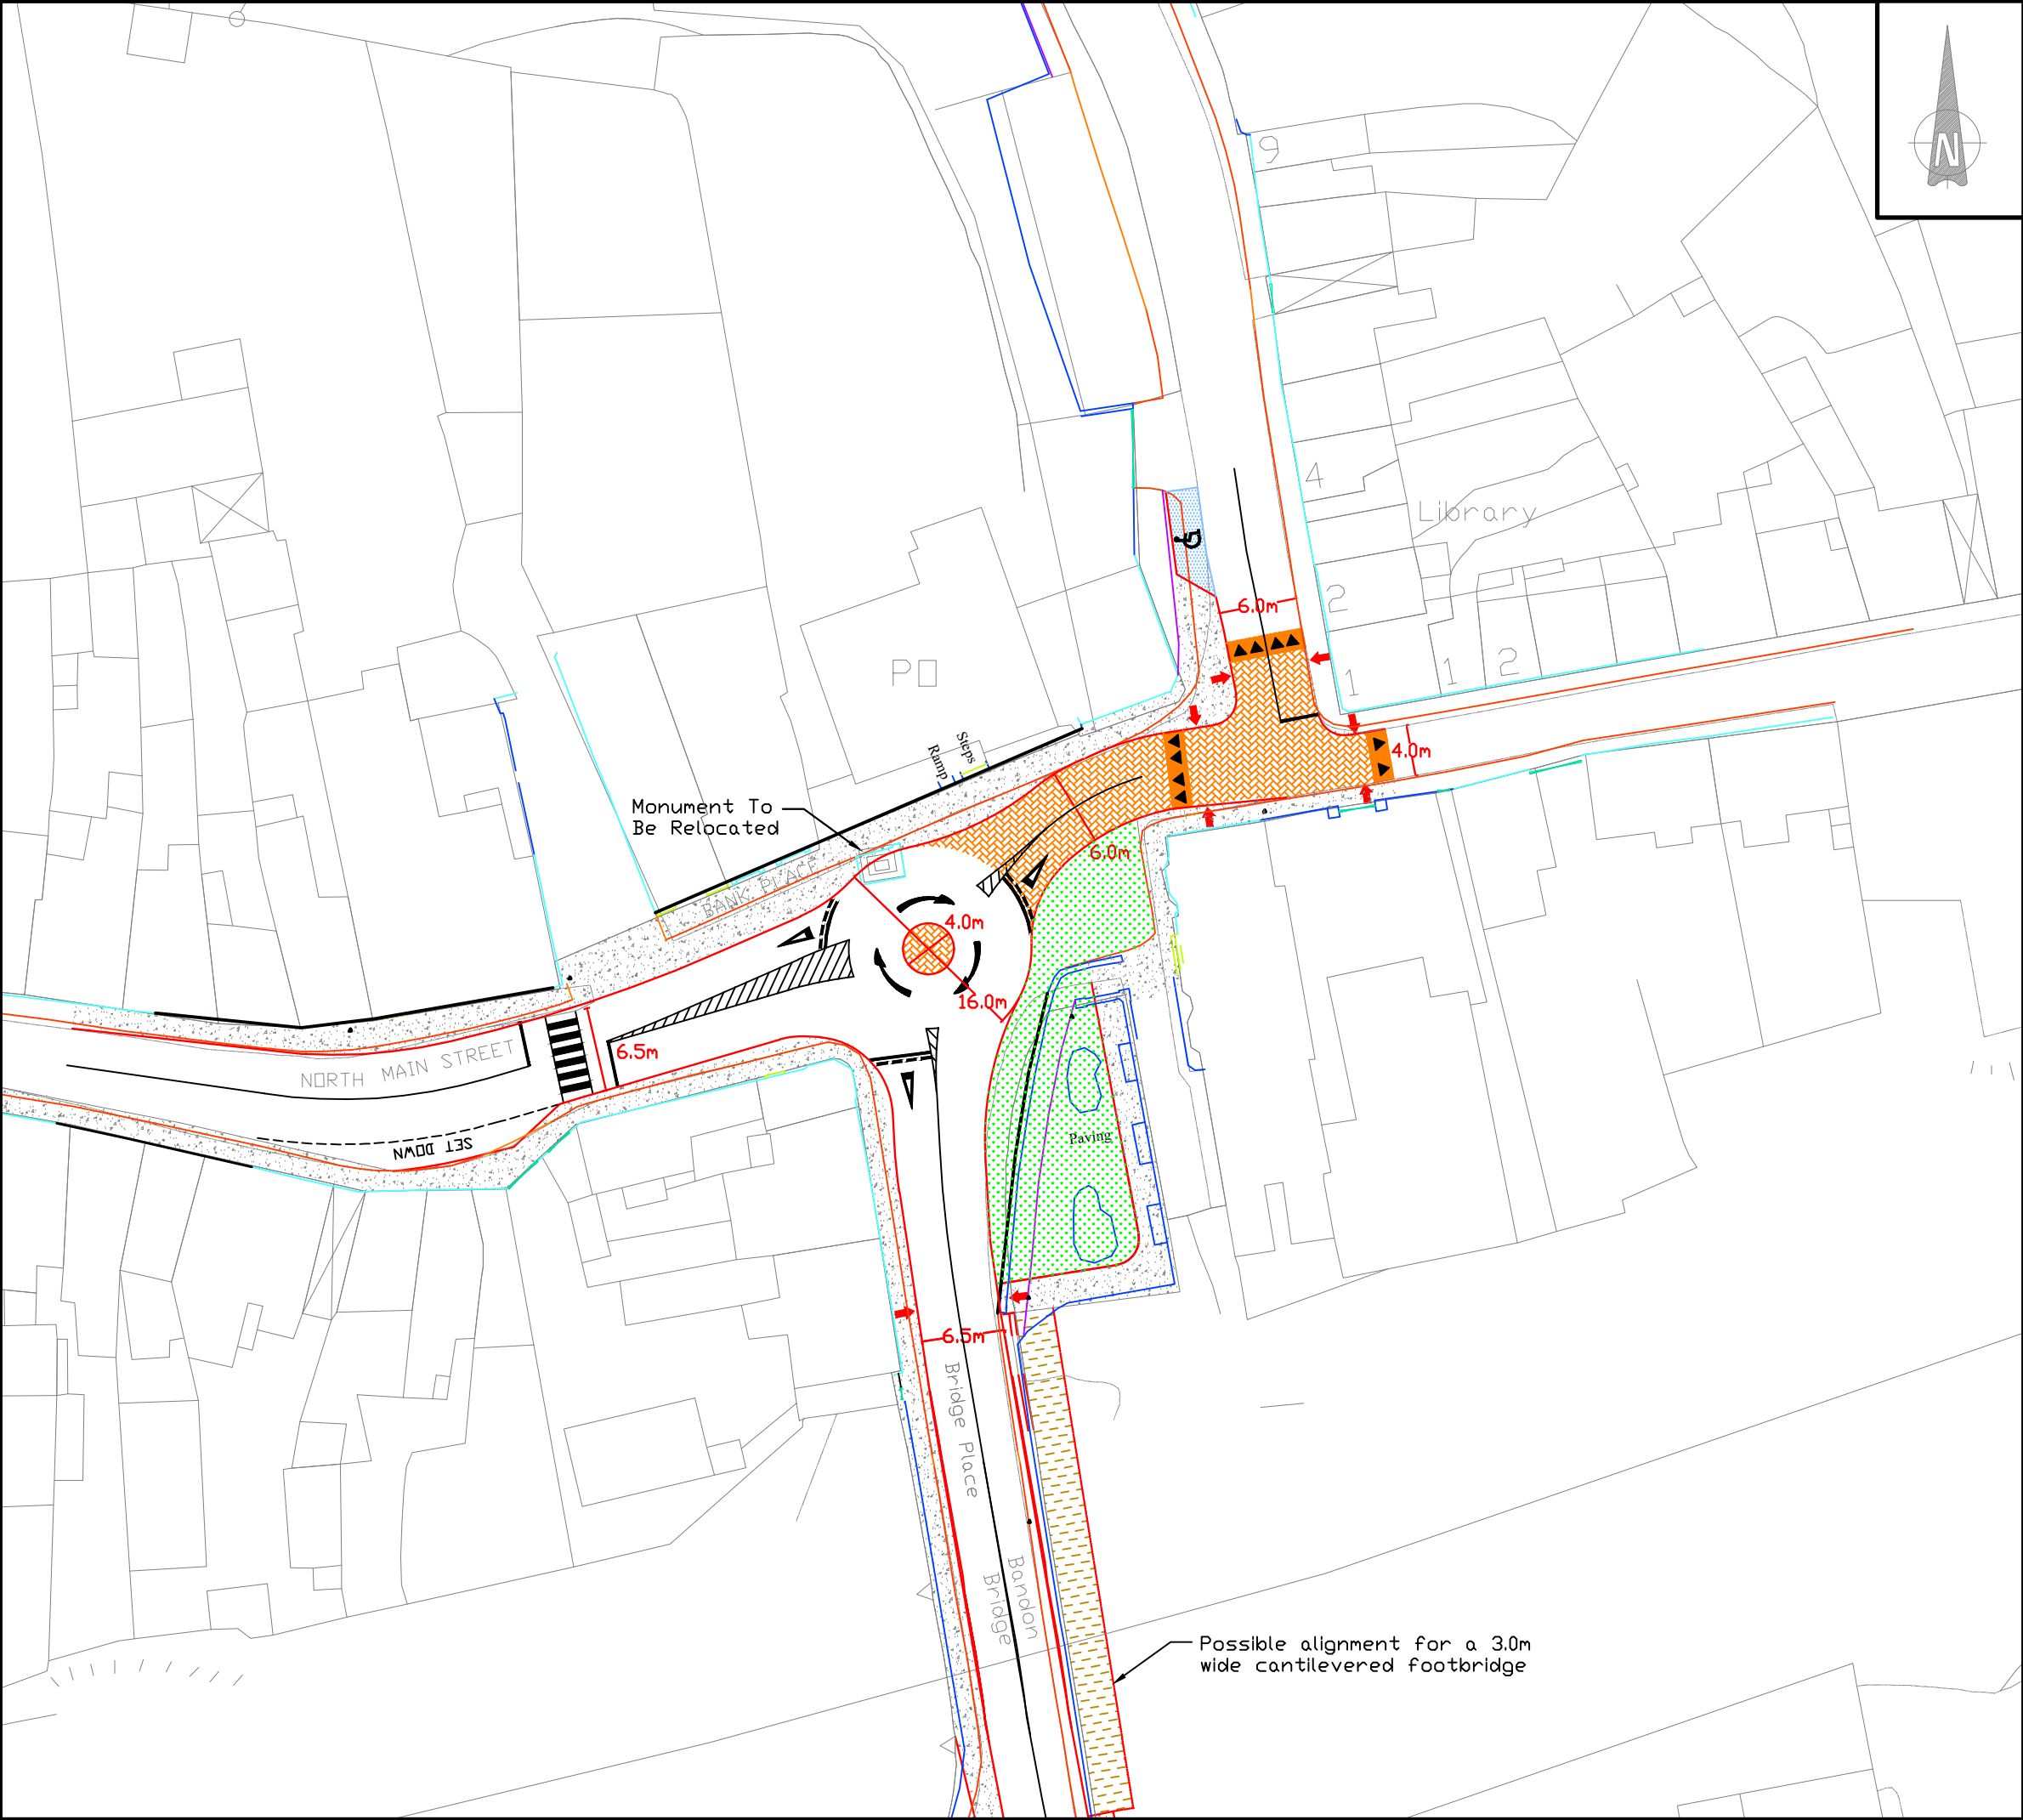

NOTES:
Figured dimensions only to be taken from this drawing.
All dimensions to be checked on site.

DRAFT


B	Disabled parking space and AutoTrack included	TD	AA	27.07.16
A	Roundabout redesign based on topo survey	TD	AA	11.05.16
Rev.	Description	Drawn	Chkd	Date
Client:				
CORK COUNTY COUNCIL				
Client Representative:				
		J. B. Barry & Partners Limited 3A East Gate Road, Eastgate Little Island, Co. Cork, Ireland. Phone: +353-21-4524418 Fax: +353-21-4524419 E-mail: cork@jbbarry.ie		
Project:				
BANDON T-PREP				
Drawing Title:				
PRELIMINARY JUNCTION DESIGNS JNT 4: NORTH MAIN ST/SEAN HALES PL				
Drawn by:		T.D.	Date:	31.10.15
Checked by:		D.B.	Date:	03.11.15
Approved by:		A.A.	Date:	05.11.15
Scales:		1:500 @ A3		
Stage:		PRELIMINARY		
Drawing No.:			Revision:	
Y15 303 / PR / 04			B	

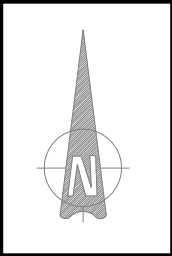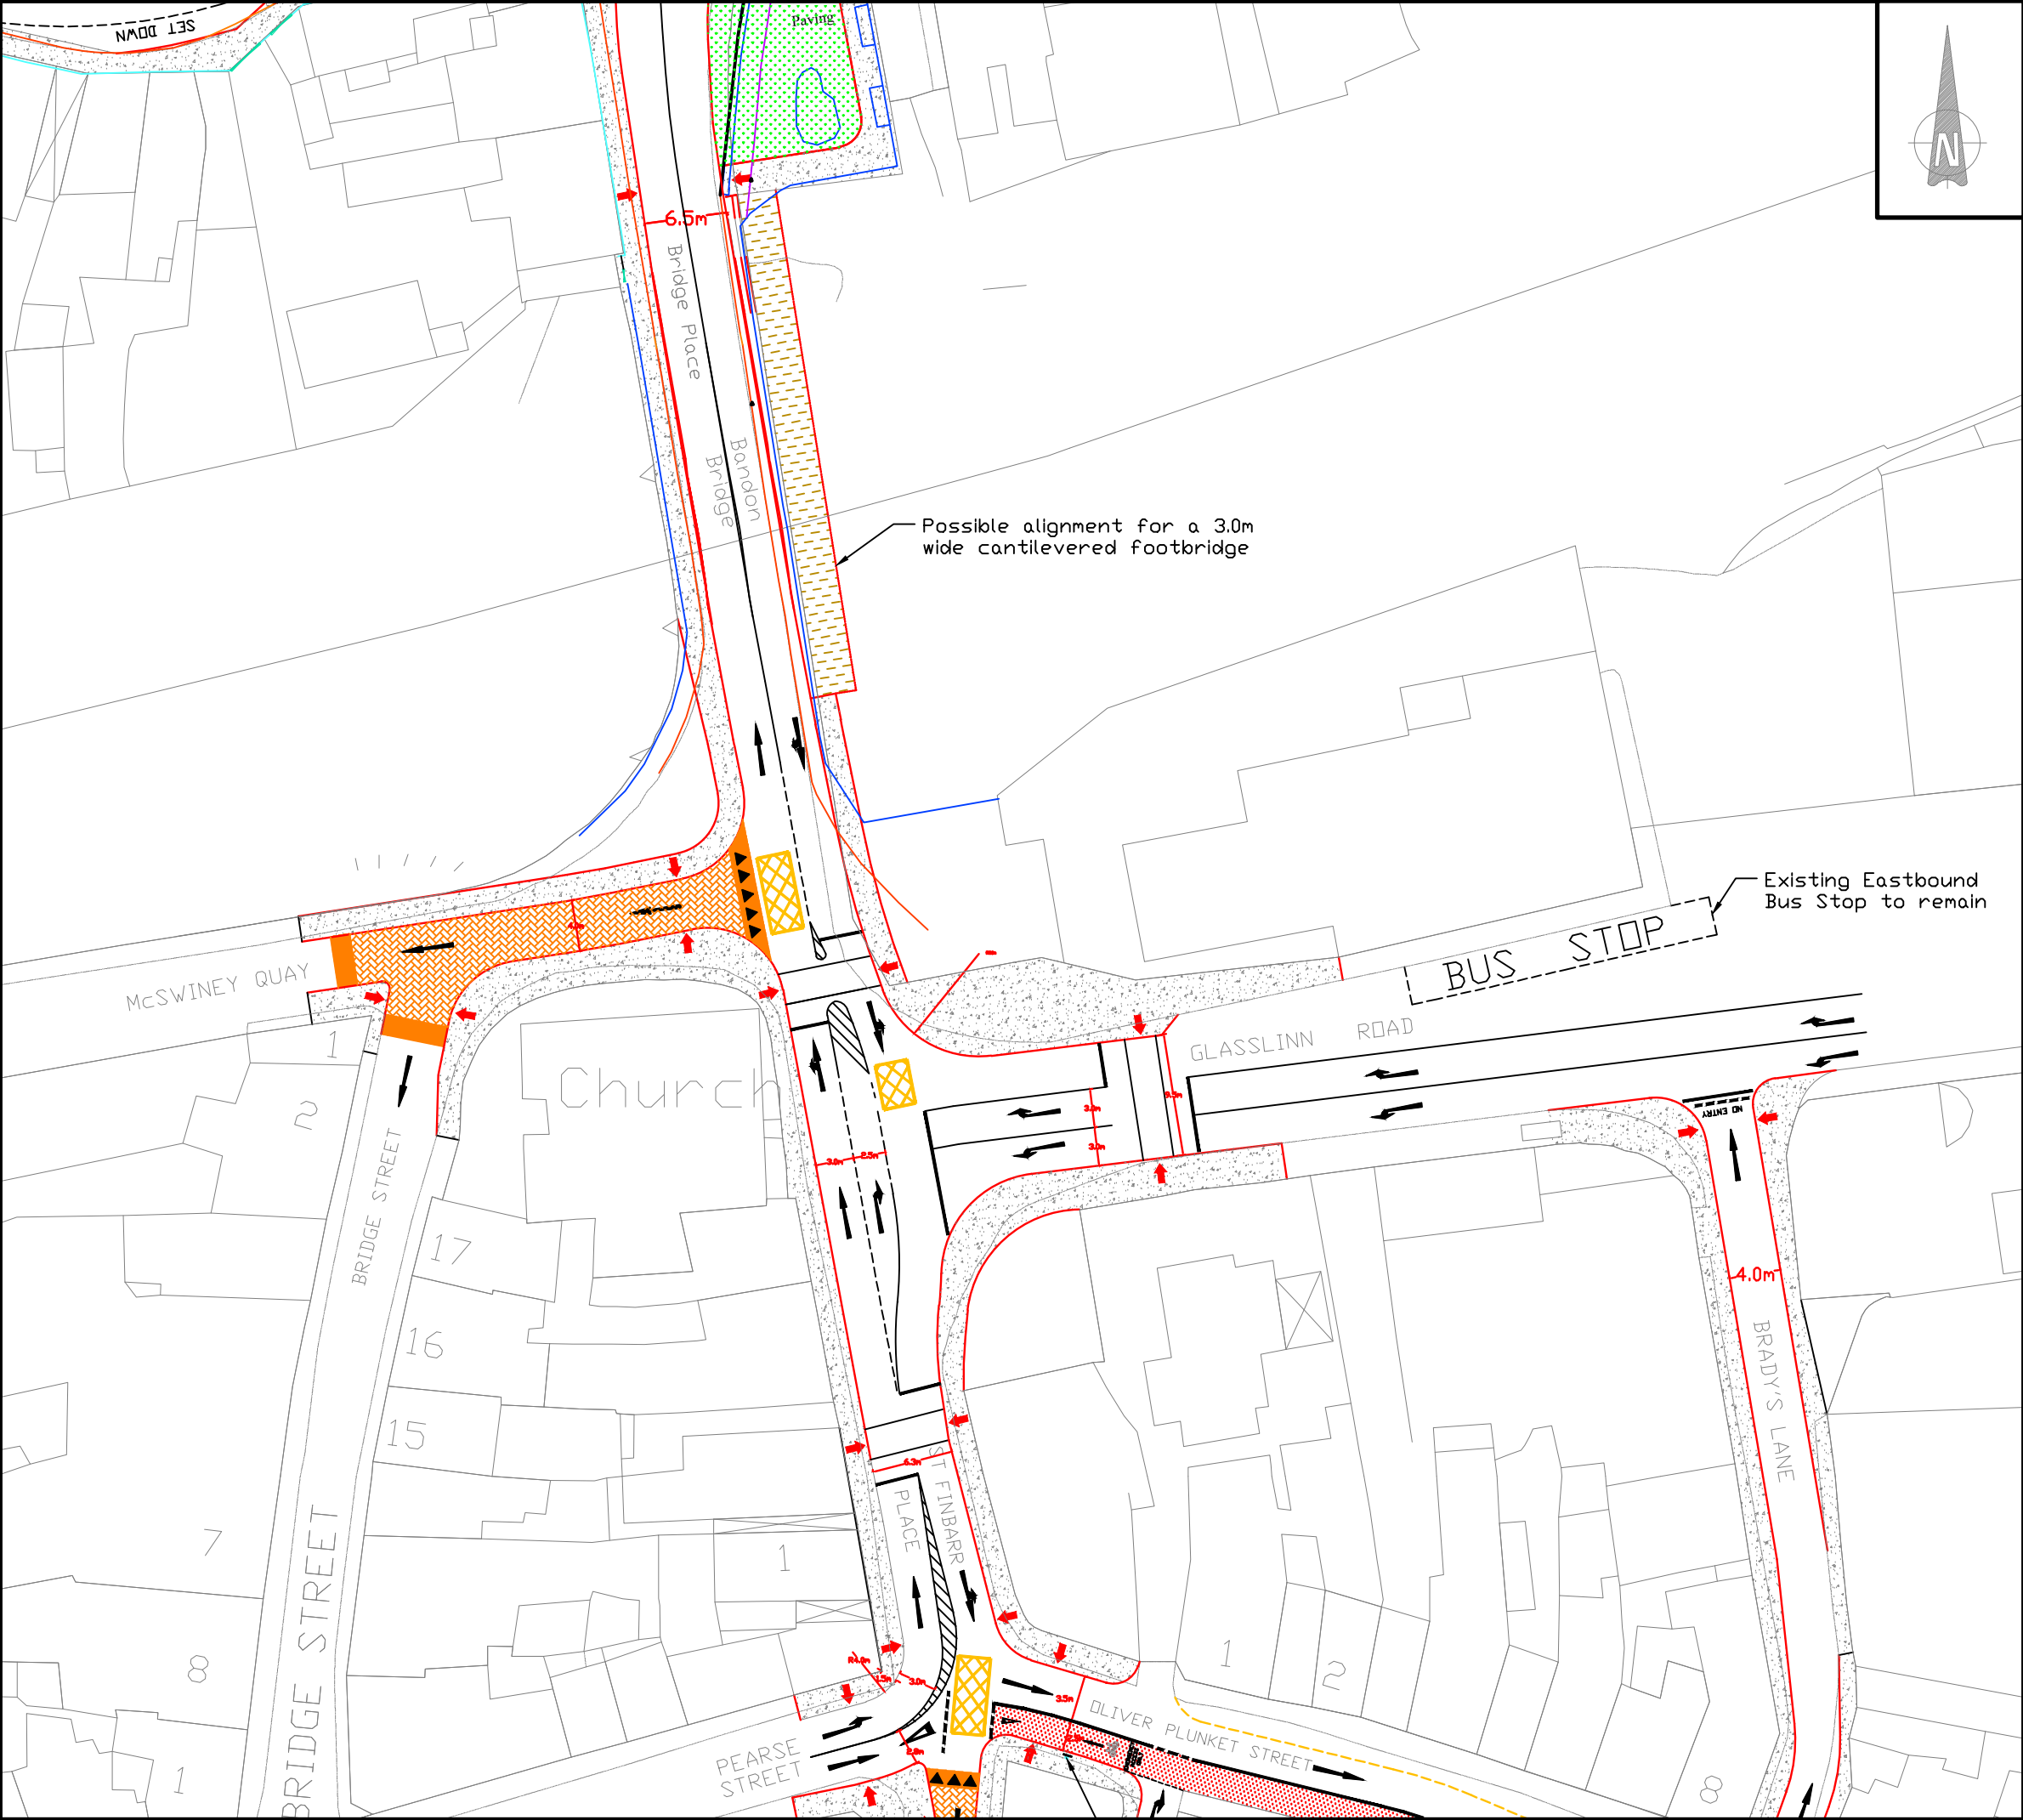

NOTES:
Figured dimensions only to be taken from this drawing.
All dimensions to be checked on site.

DRAFT

-	-		-	-
Rev.	Description	Drawn	Chkd	Date
Client:				
CORK COUNTY COUNCIL				
Client Representative:				
 BARRY & PARTNERS consulting engineers		J. B. Barry & Partners Limited 3A East Gate Road, Eastgate Little Island, Co. Cork, Ireland.		
		Phone: +353-21-4524418		
		Fax: +353-21-4524419		
		E-mail: cork@jbbarry.ie		
Project:				
BANDON T-PREP				
Drawing Title:				
PRELIMINARY JUNCTION DESIGNS JNT 5: ST. FINBARR'S PL/MAC SWINEY QUAY				
Drawn by:	T.D.	Date:	31.10.15	
Checked by:	D.B.	Date:	03.11.15	
Approved by:	A.A.	Date:	05.11.15	
Scales: 1:500 @ A3				
Stage: PRELIMINARY				
Drawing No.: Y15 303 / PR / 05			Revision: -	

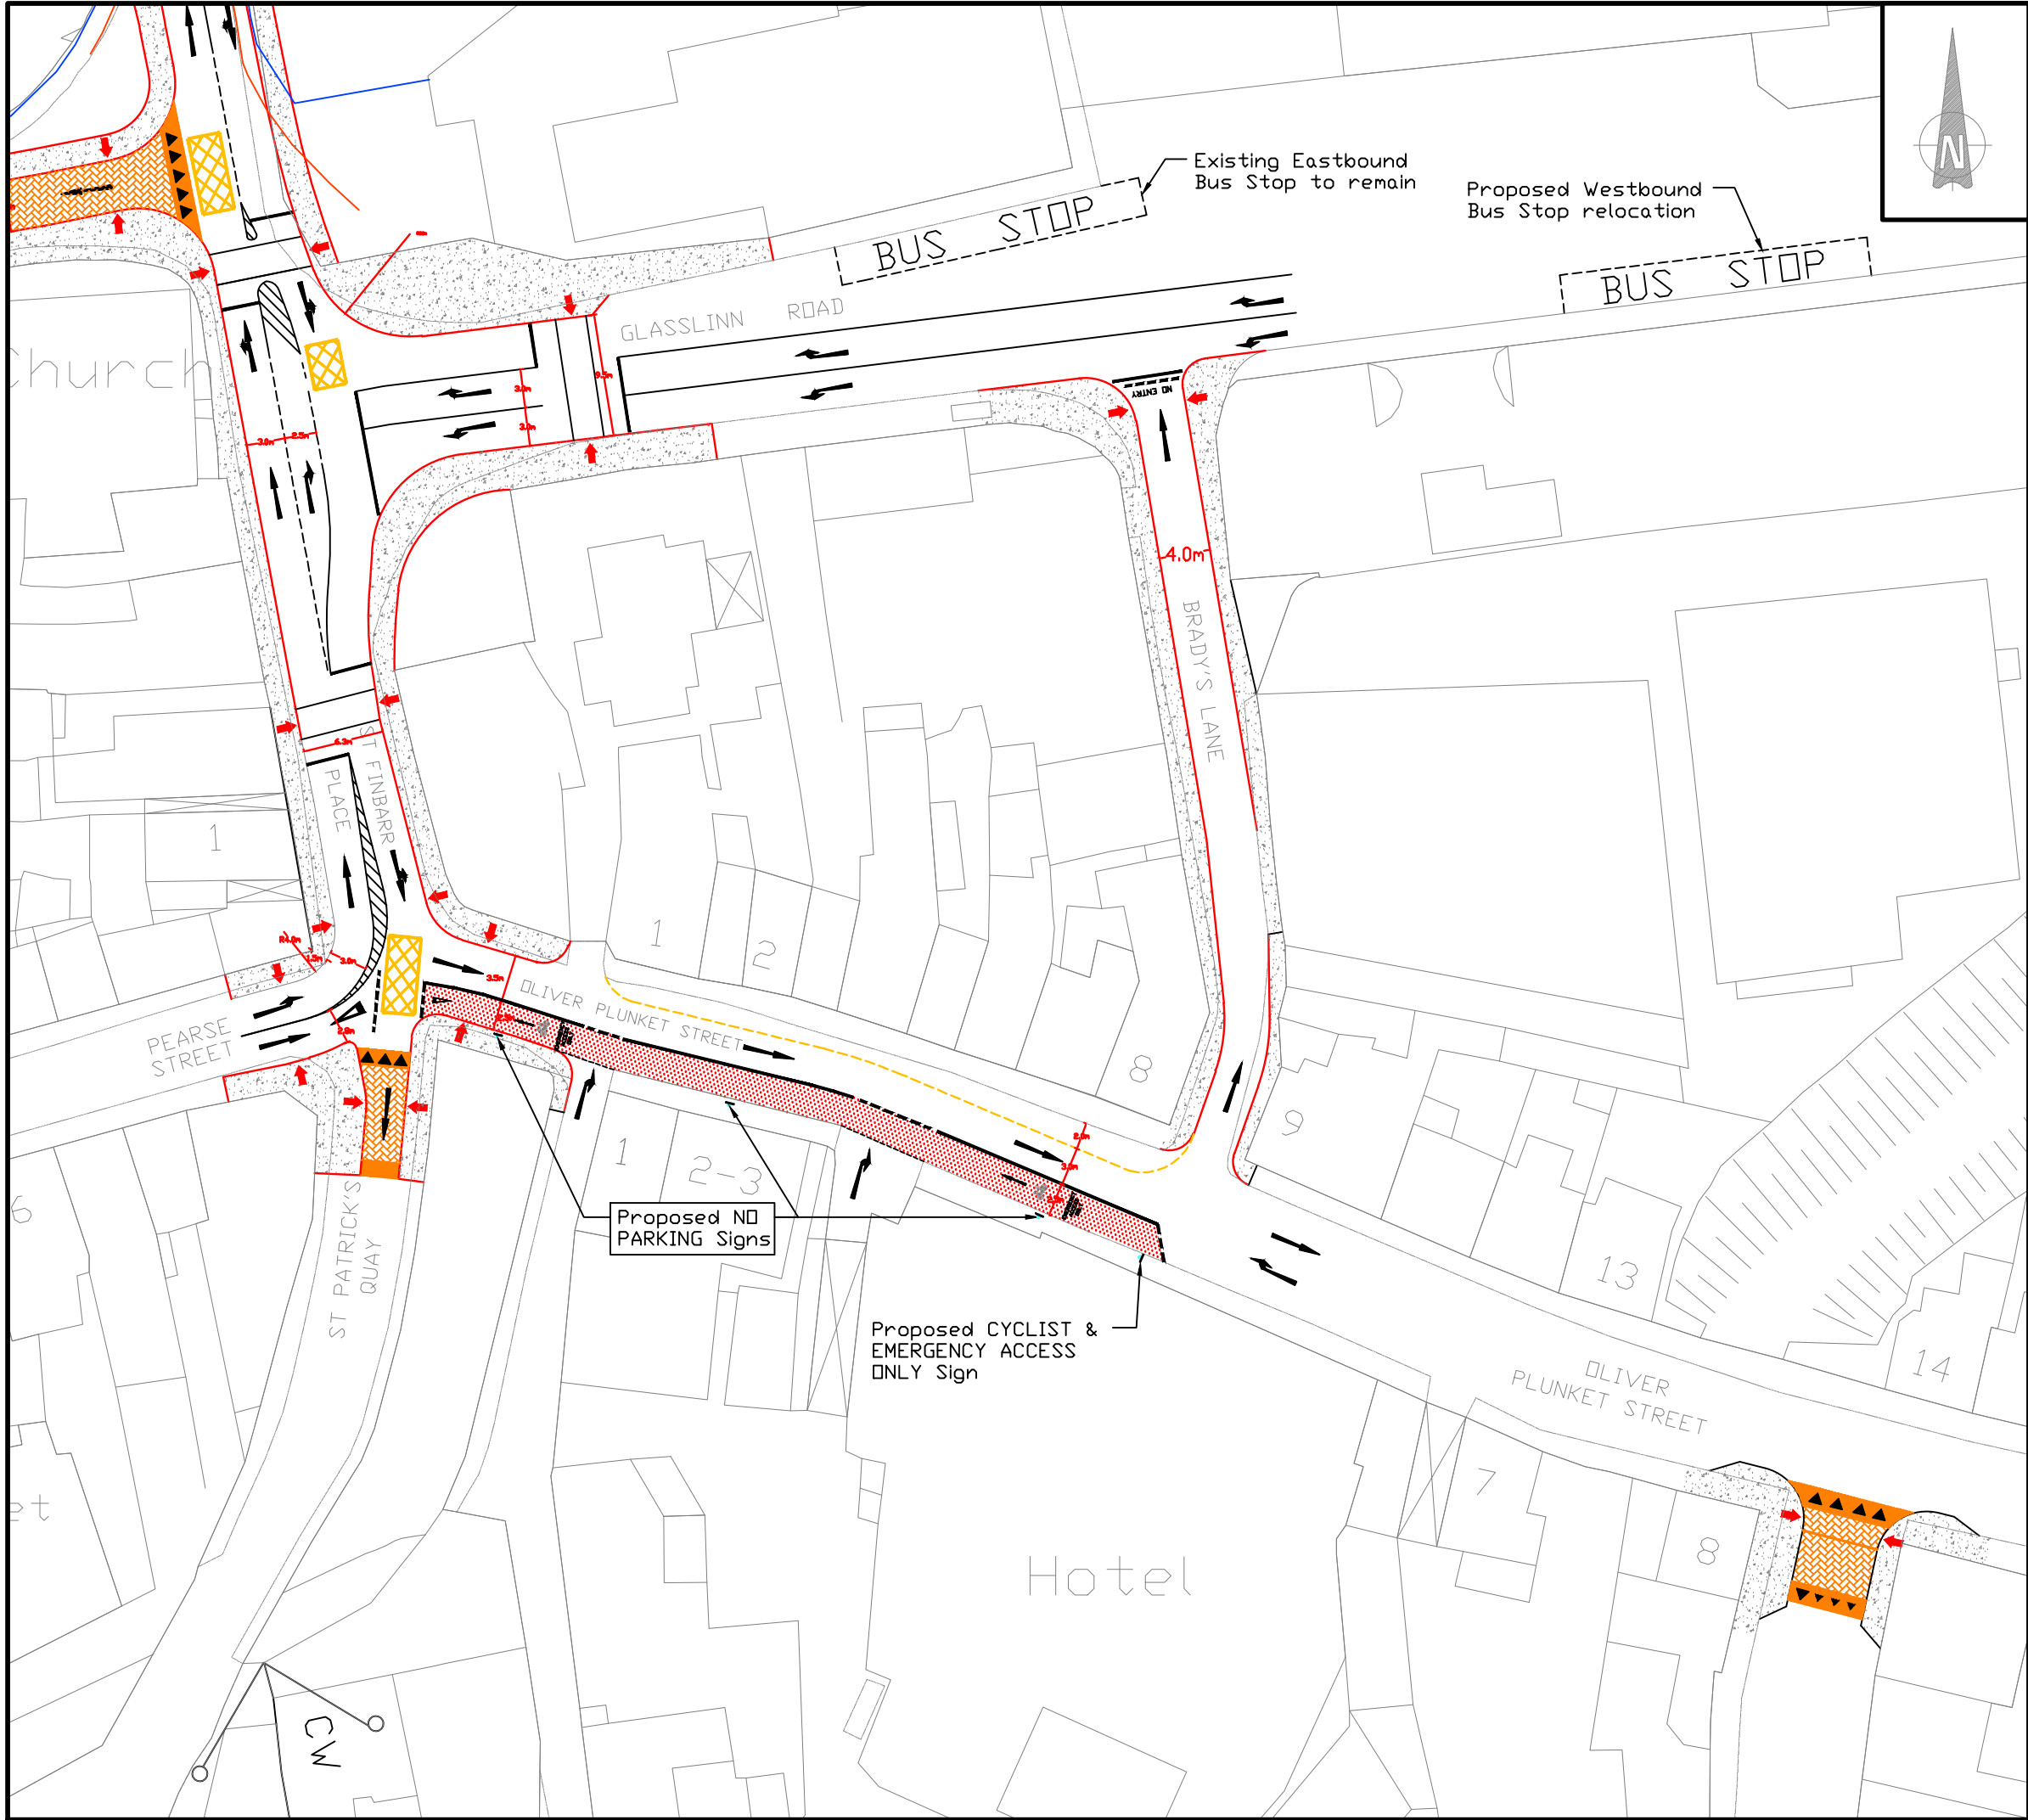

NOTES:
Figured dimensions only to be taken from this drawing.
All dimensions to be checked on site.

DRAFT

D	Additional signage shown on O. Plunket Street	TD	AA	26.09.16
C	Traffic island reshaped for Fire Tender	TD	AA	22.08.16
B	Traffic island modified for Fire Tender	TD	AA	27.07.16
A	Cycle lane included	TD	AA	25.04.16
Rev.	Description	Drawn	Chkd	Date

Client:
CORK COUNTY COUNCIL

Client Representative:
BARRY & PARTNERS
consulting engineers
J. B. Barry & Partners Limited
3A East Gate Road, Eastgate
Little Island, Co. Cork,
Ireland.
Phone: +353-21-4524418
Fax: +353-21-4524419
E-mail: cork@jbbarry.ie


Project:
BANDON T-PREP

Drawing Title:
PRELIMINARY JUNCTION DESIGNS
JNT 6: ST. FINBARR'S PLACE /
ST. PATRICK'S QUAY

Drawn by:	T.D.	Date:	31.10.15
Checked by:	D.B.	Date:	03.11.15
Approved by:	A.A.	Date:	05.11.15
Scales:	1:250 @ A3		

Stage: PRELIMINARY


Drawing No.:	Revision:
Y15 303 / PR / 06	D

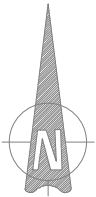

NOTES:
Figured dimensions only to be taken from this drawing.
All dimensions to be checked on site.

DRAFT

-	-	-	-	-
Rev.	Description	Drawn	Chkd	Date
Client:				
CORK COUNTY COUNCIL				
Client Representative:				
		BARRY & PARTNERS consulting engineers		
		J. B. Barry & Partners Limited 3A East Gate Road, Eastgate Little Island, Co. Cork, Ireland. Phone: +353-21-4524418 Fax: +353-21-4524419 E-mail: cork@jbbarry.ie		
Project:				
BANDON T-PREP				
Drawing Title:				
PRELIMINARY JUNCTION DESIGNS JNT 7: OLIVER PLUNKETT ST/DALE YARD LANE				
Drawn by:	T.D.	Date:	31.10.15	
Checked by:	D.B.	Date:	03.11.15	
Approved by:	A.A.	Date:	05.11.15	
Scales:		1:250 @ A3		
Stage:		PRELIMINARY		
Drawing No.:			Revision:	
Y15 303 / PR / 07			-	


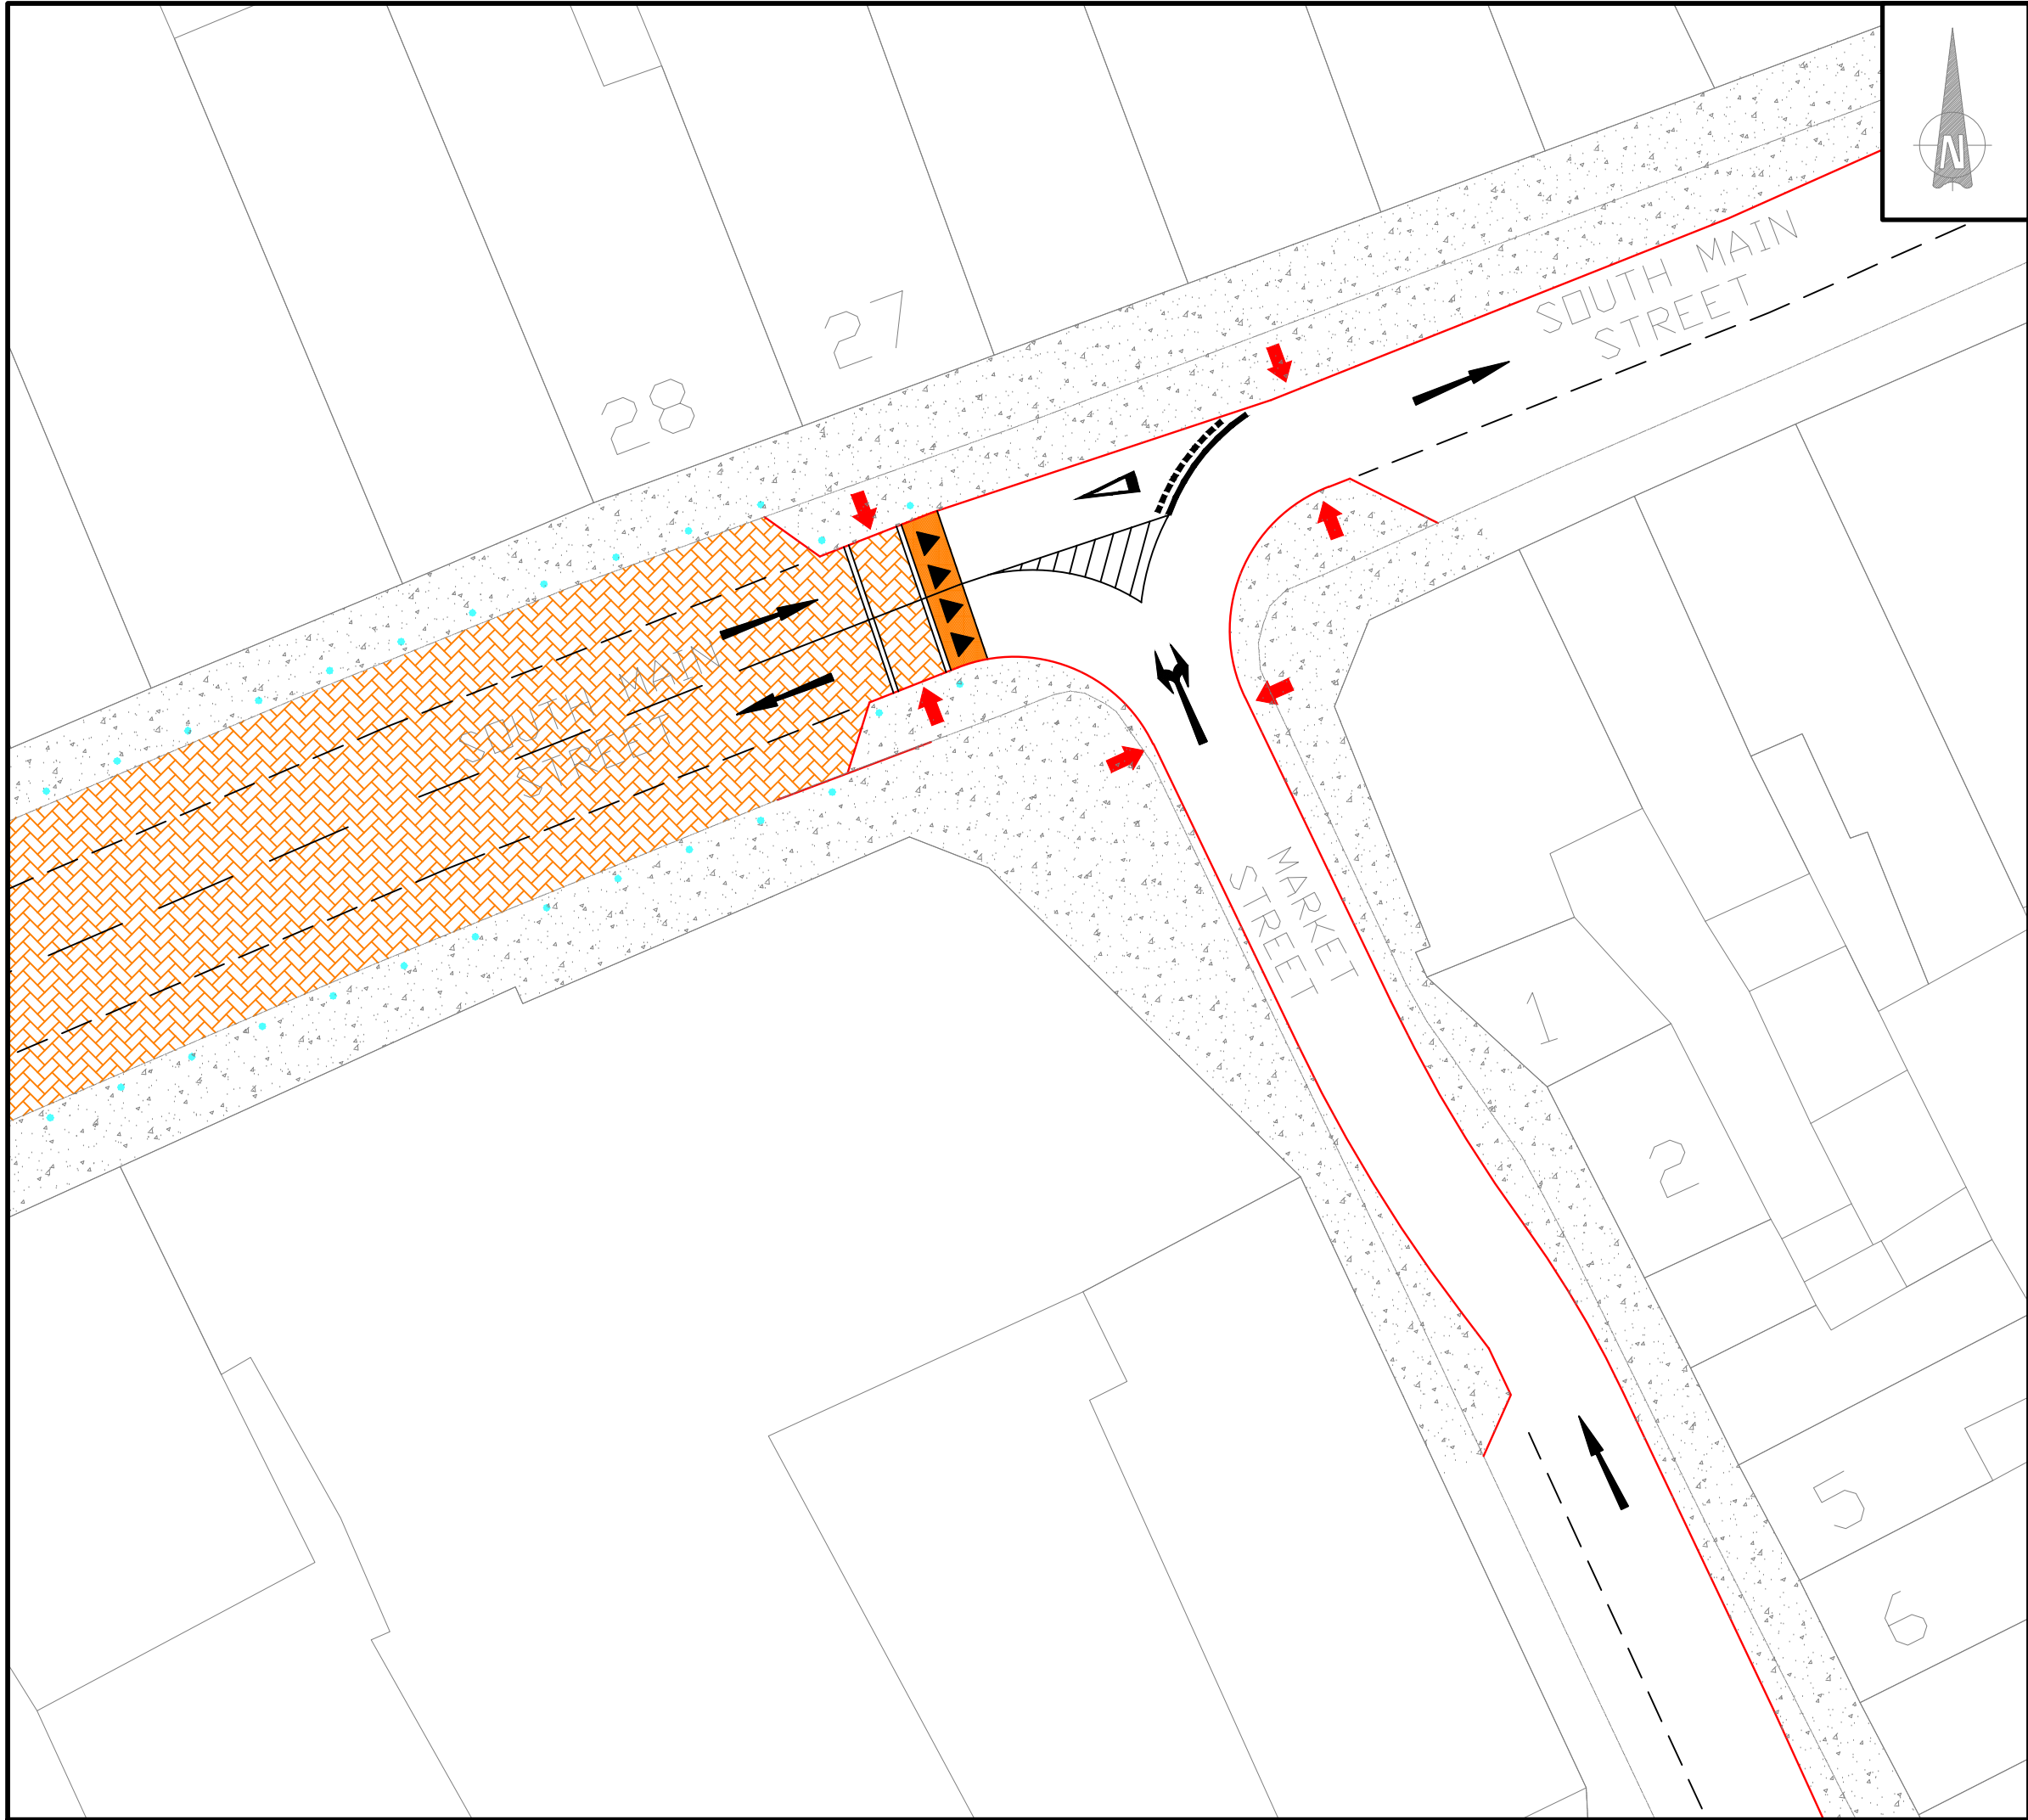


NOTES:

Figured dimensions only to be taken from this drawing.
All dimensions to be checked on site.

DRAFT

A	Parking and street alignment revised	TD	AA	24.05.16
Rev.	Description	Drawn	Chkd	Date
Client:				
CORK COUNTY COUNCIL				
Client Representative:				
		J. B. Barry & Partners Limited 3A East Gate Road, Eastgate Little Island, Co. Cork, Ireland. Phone: +353-21-4524418 Fax: +353-21-4524419 E-mail: cork@jbbarry.ie		
Project:				
BANDON T-PREP				
Drawing Title:				
PRELIMINARY JUNCTION DESIGNS JNT 8: SOUTH MAIN ST/MARKET ST				
Drawn by:	T.D.	Date:	31.10.15	
Checked by:	D.B.	Date:	03.11.15	
Approved by:	A.A.	Date:	05.11.15	
Scales: 1:250 @ A3				
Stage: PRELIMINARY				
Drawing No.: Y15 303 / PR / 08			Revision: A	

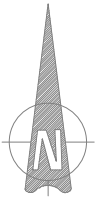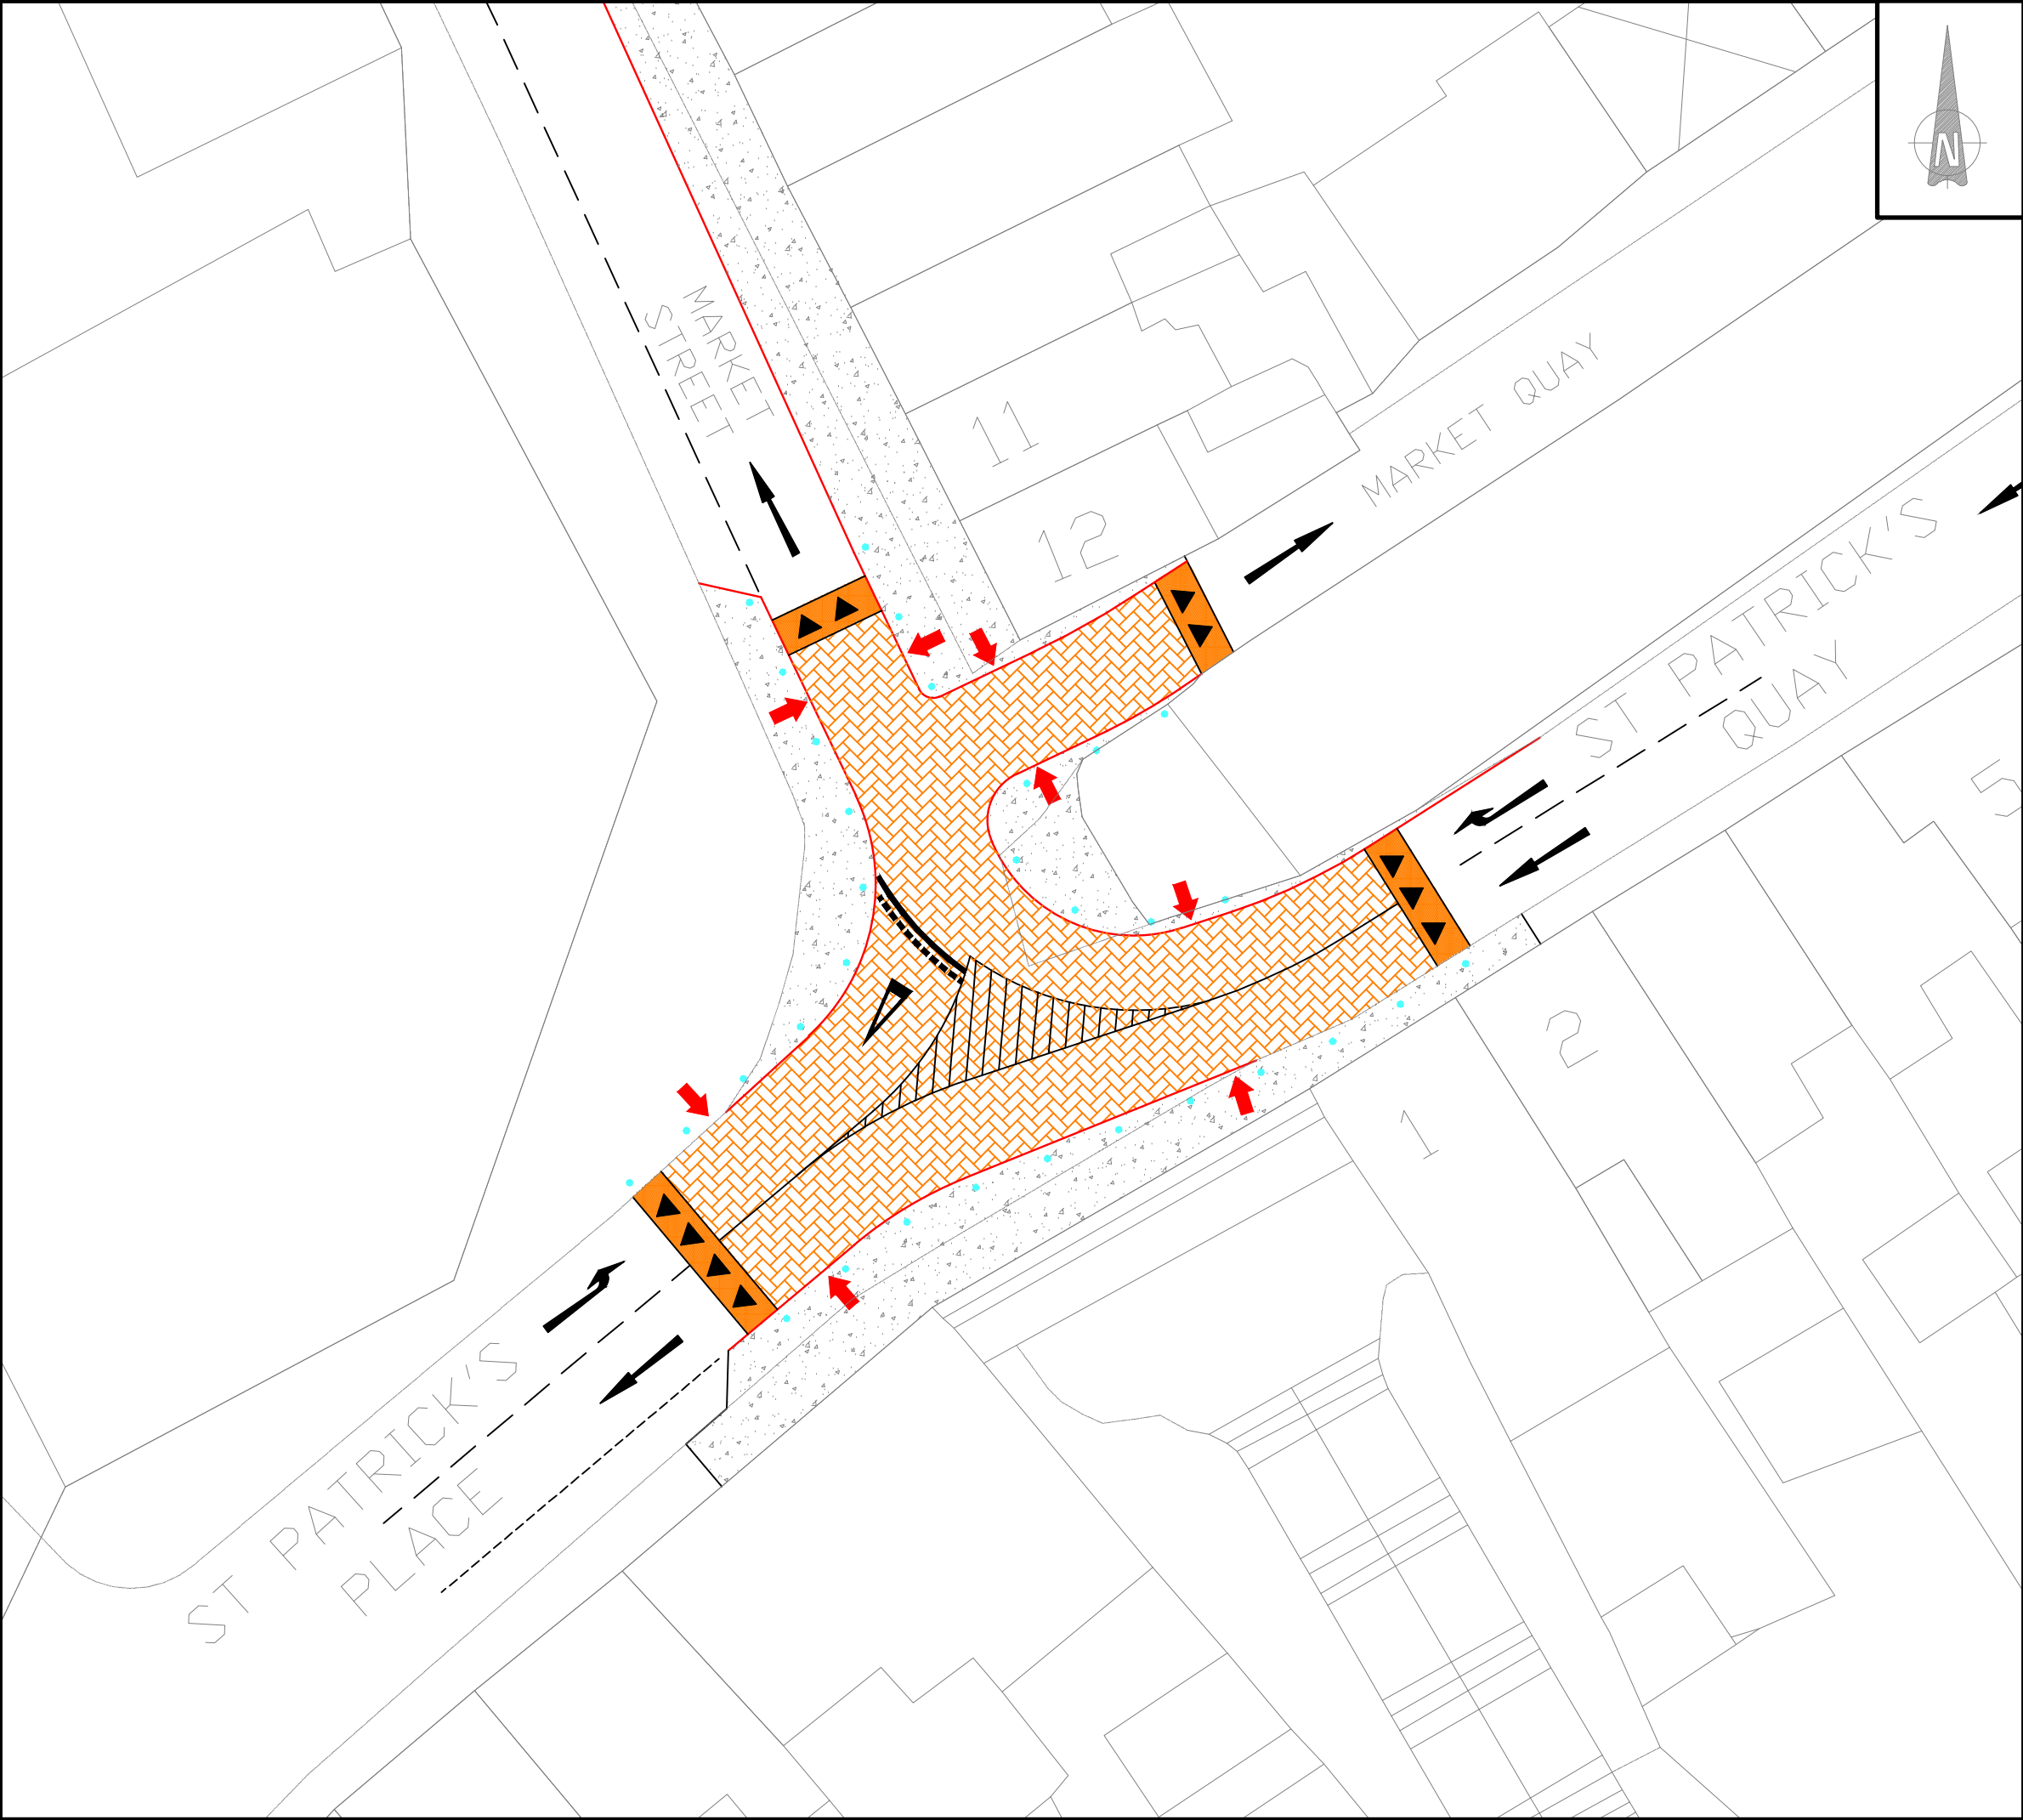

NOTES:
Figured dimensions only to be taken from this drawing.
All dimensions to be checked on site.

DRAFT

Rev.	Description	Drawn	Chkd	Date
A	Raised traffic island removed following A.Track	TD	AA	02.05.16

Client:
CORK COUNTY COUNCIL

Client Representative:



**BARRY
& PARTNERS**
consulting engineers

J. B. Barry & Partners Limited
3A East Gate Road, Eastgate
Little Island, Co. Cork,
Ireland.
Phone: +353-21-4524418
Fax: +353-21-4524419
E-mail: cork@jbbarry.ie

Project:
BANDON T-PREP



Drawing Title:
PRELIMINARY JUNCTION DESIGNS
JNT 9: ST. PATRICK PL/ST. PATRICK QUAY

Drawn by:	T.D.	Date:	31.10.15
Checked by:	D.B.	Date:	03.11.15
Approved by:	A.A.	Date:	05.11.15

Scales: 1:250 @ A3

Stage: PRELIMINARY

Drawing No.:	Revision:
Y15 303 / PR / 09	A

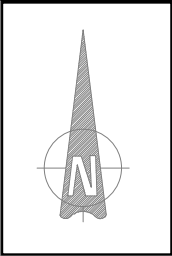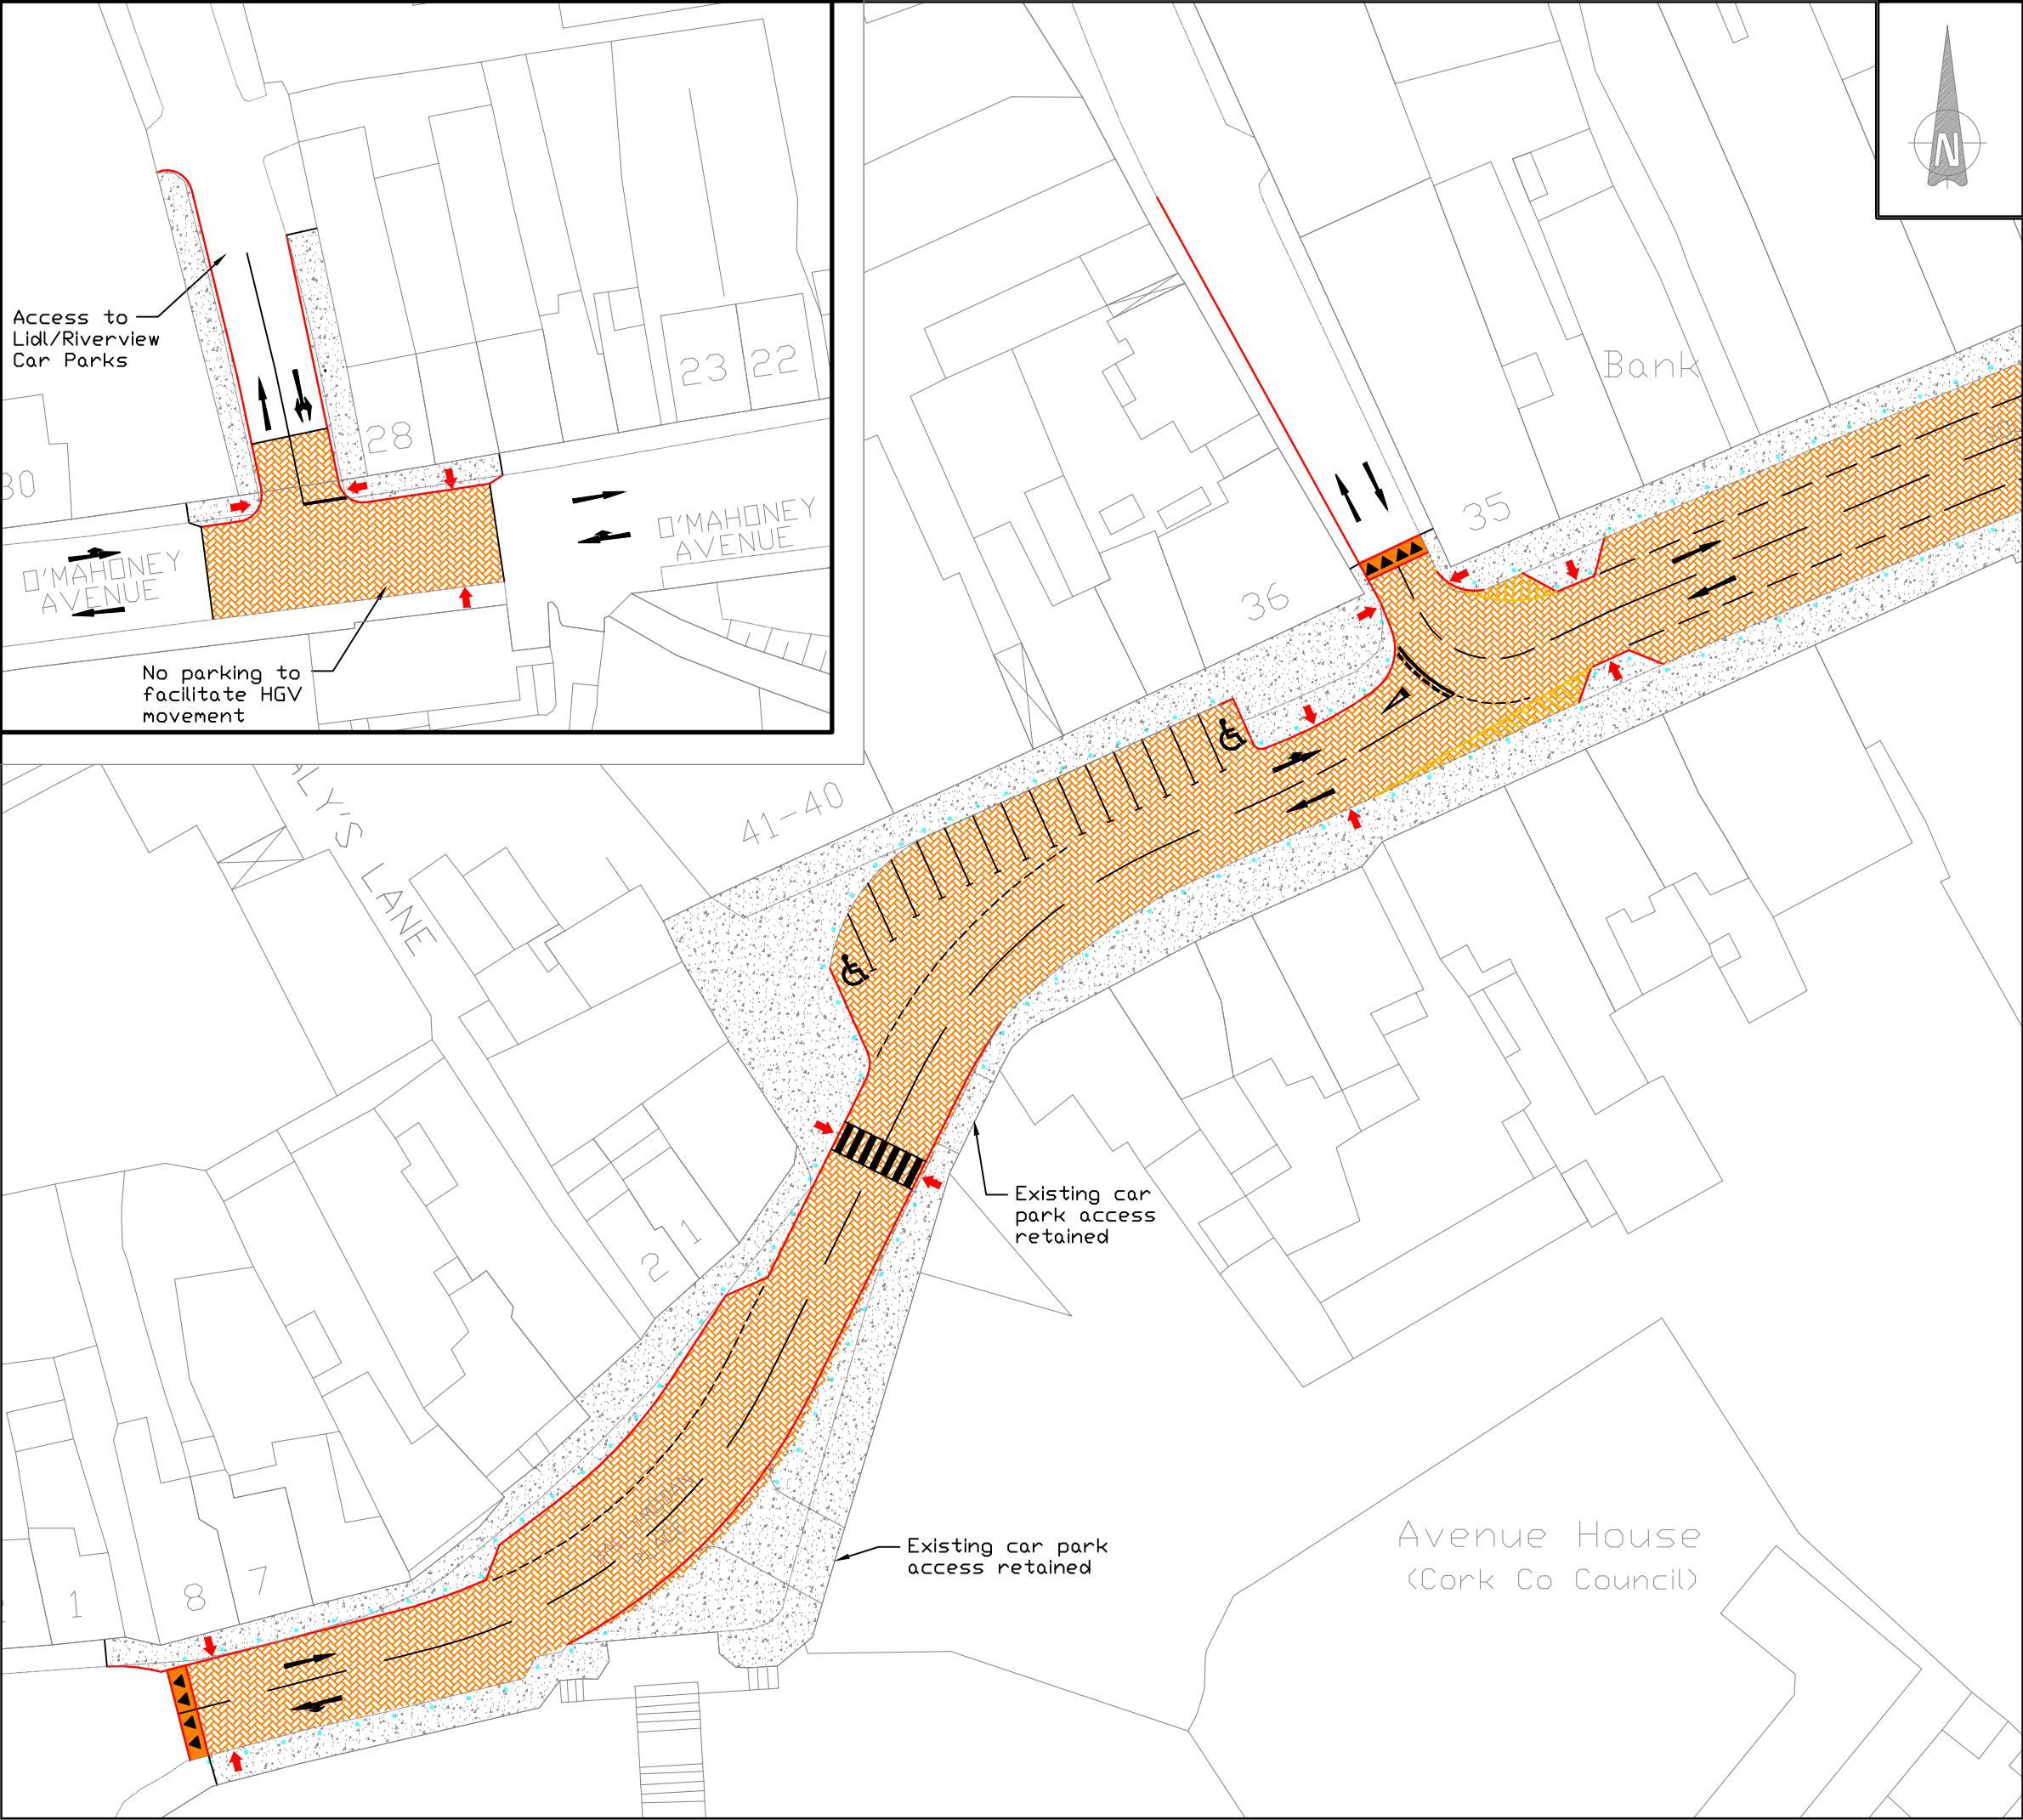

NOTES:
Figured dimensions only to be taken from this drawing.
All dimensions to be checked on site.

DRAFT

Rev.	Description	Drawn	Chkd	Date
B	Priority changed at Weir St/South Main St Jnt	TD	AA	26.09.16
A	Carpark access and AutoTrack included	TD	AA	27.07.16

Client:
CORK COUNTY COUNCIL

Client Representative:



**BARRY
& PARTNERS**
consulting engineers

J. B. Barry & Partners Limited
3A East Gate Road, Eastgate
Little Island, Co. Cork,
Ireland.
Phone: +353-21-4524418
Fax: +353-21-4524419
E-mail: cork@jbbarry.ie



Project:
BANDON T-PREP

Drawing Title:
PRELIMINARY JUNCTION DESIGNS
JNT 10: SOUTH MAIN ST/WEIR ST

Drawn by:	T.D.	Date:	31.10.15
Checked by:	D.B.	Date:	03.11.15
Approved by:	A.A.	Date:	05.11.15
Scales:	1:500 @ A3		

Stage: PRELIMINARY


Drawing No.: Y15 303 / PR / 10	Revision: B
-----------------------------------	----------------

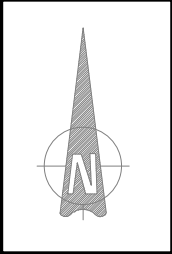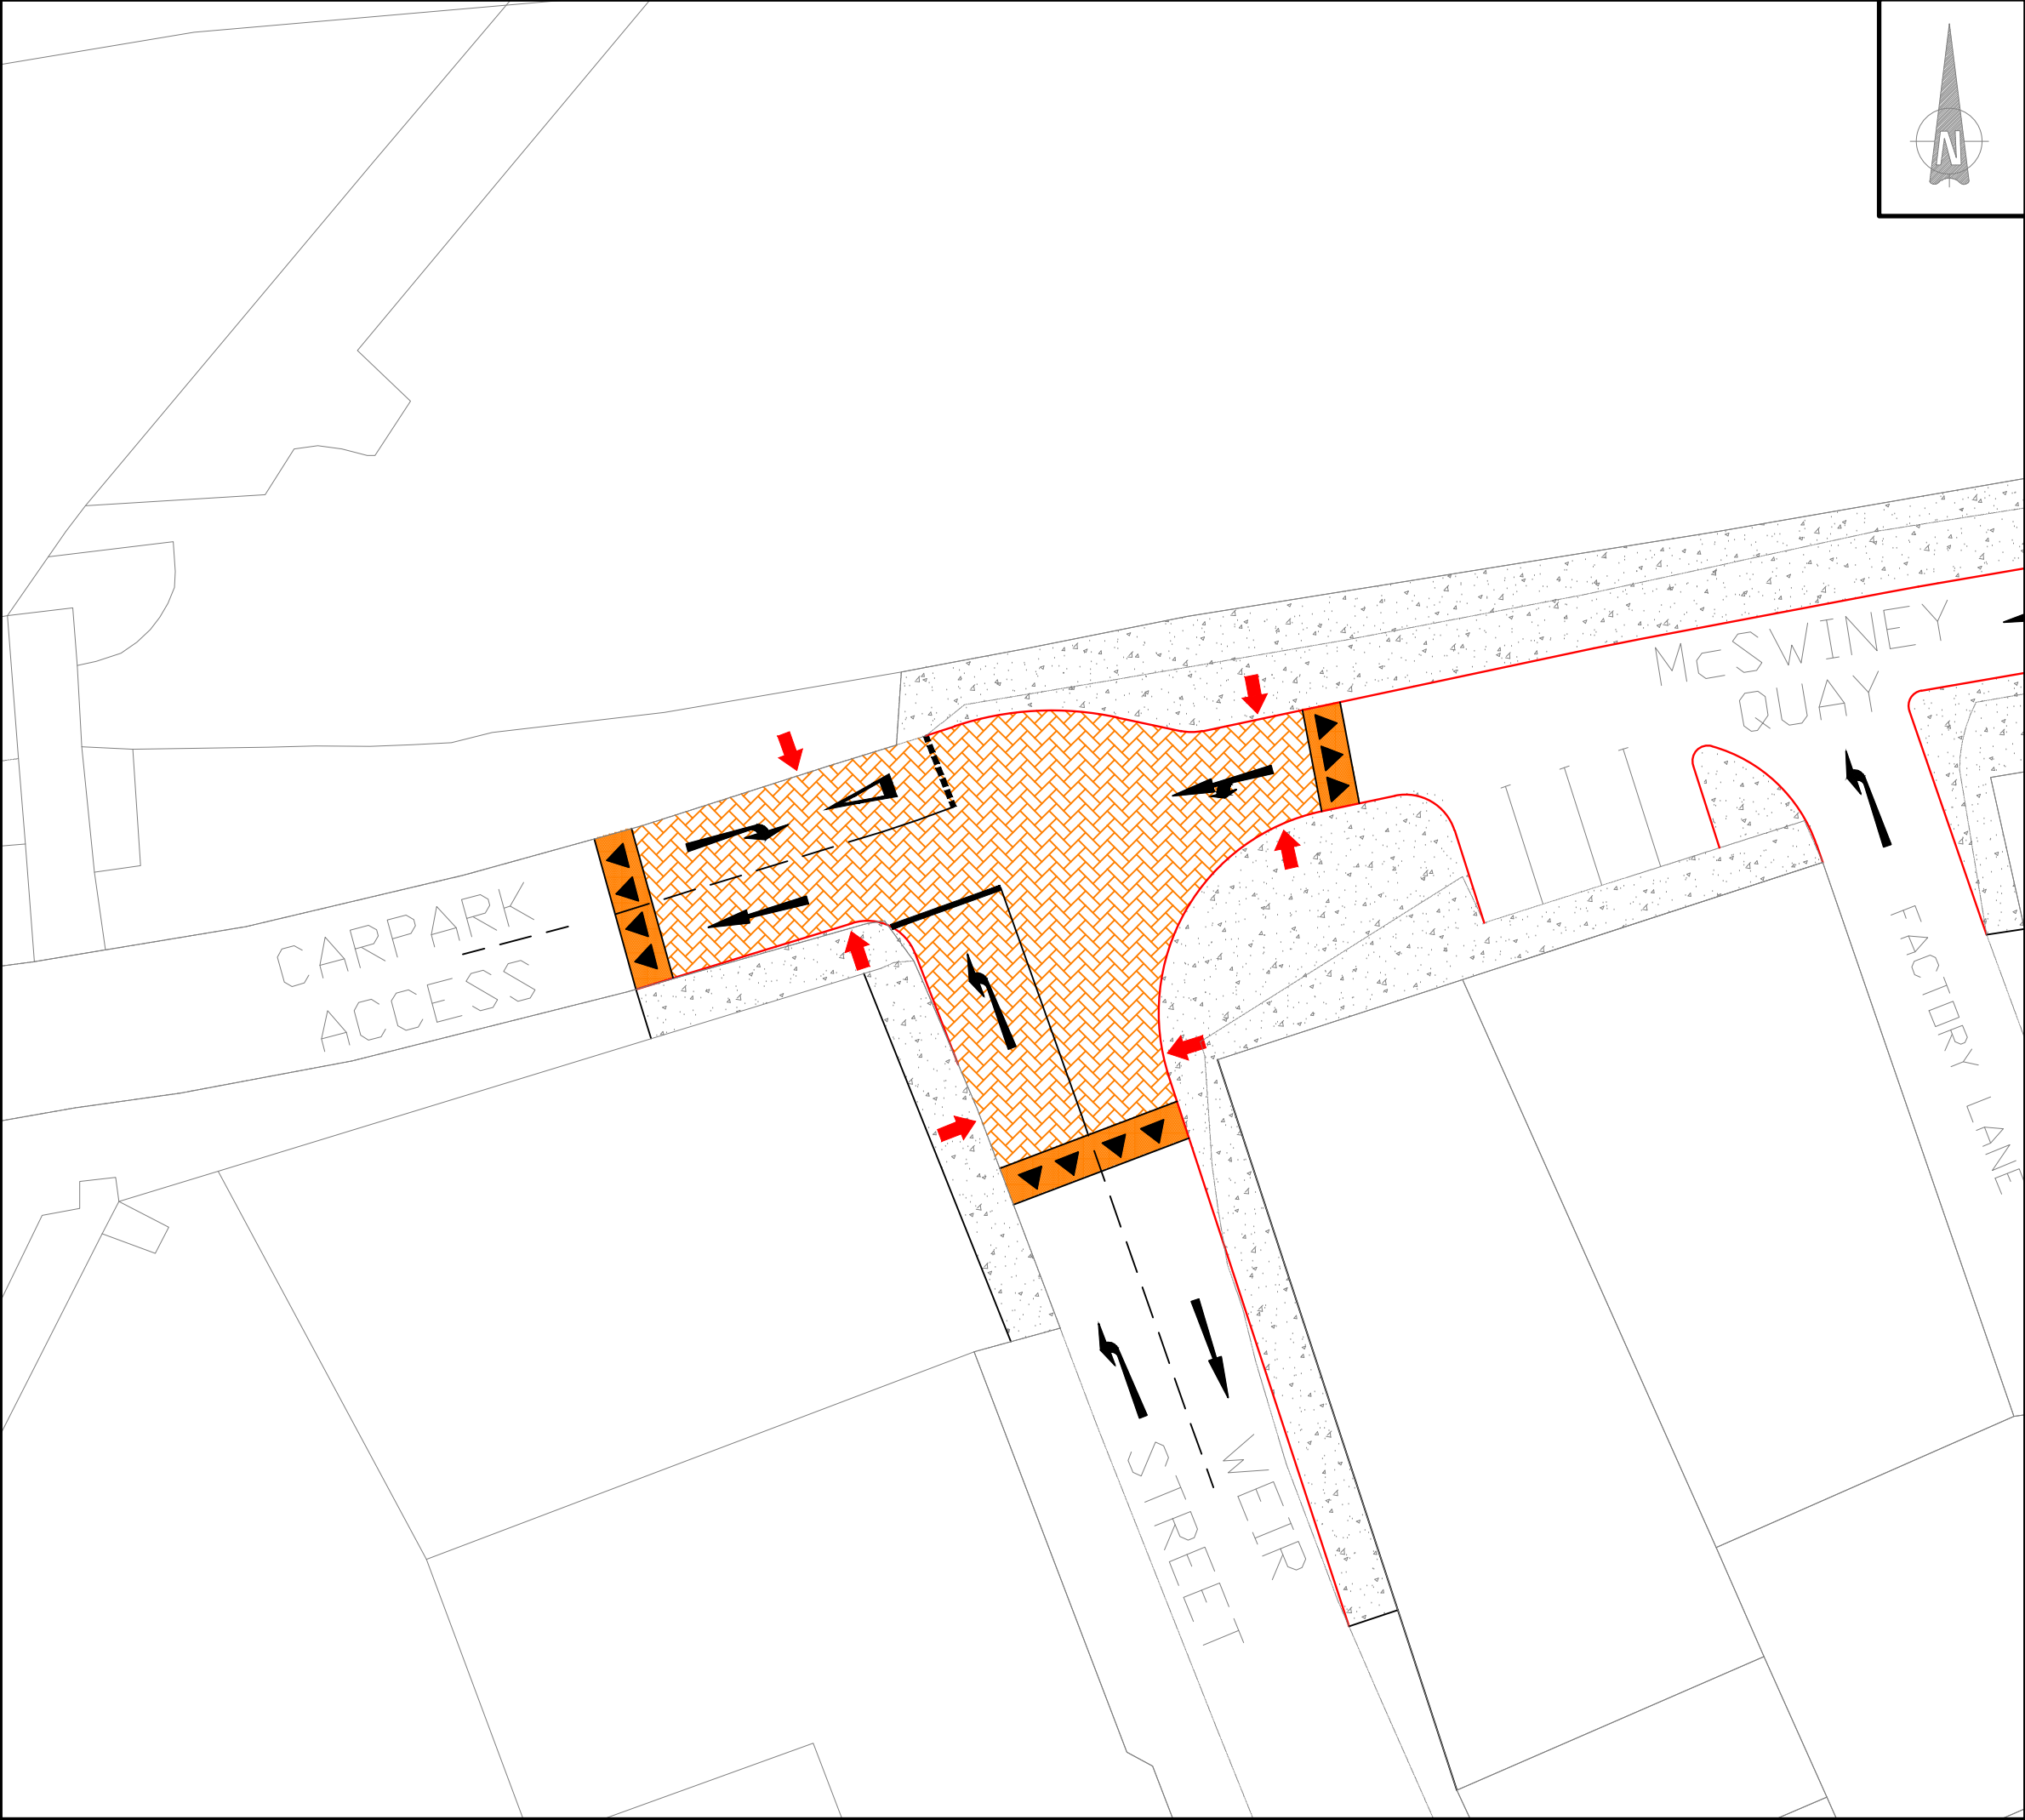

NOTES:
Figured dimensions only to be taken from this drawing.
All dimensions to be checked on site.

DRAFT

A	Parking and AutoTrack Included	TD	AA	27.07.16
Rev.	Description	Drawn	Chkd	Date
Client:				
CORK COUNTY COUNCIL				
Client Representative:				
		J. B. Barry & Partners Limited 3A East Gate Road, Eastgate Little Island, Co. Cork, Ireland. Phone: +353-21-4524418 Fax: +353-21-4524419 E-mail: cork@jbbarry.ie		
Project:				
BANDON T-PREP				
Drawing Title:				
PRELIMINARY JUNCTION DESIGNS JNT 11: MAC SWINEY QUAY/WEIR ST				
Drawn by:	T.D.	Date:	31.10.15	
Checked by:	D.B.	Date:	03.11.15	
Approved by:	A.A.	Date:	05.11.15	
Scales:	1:250 @ A3			
Stage:	PRELIMINARY			
Drawing No.:			Revision:	
Y15 303 / PR / 11			A	


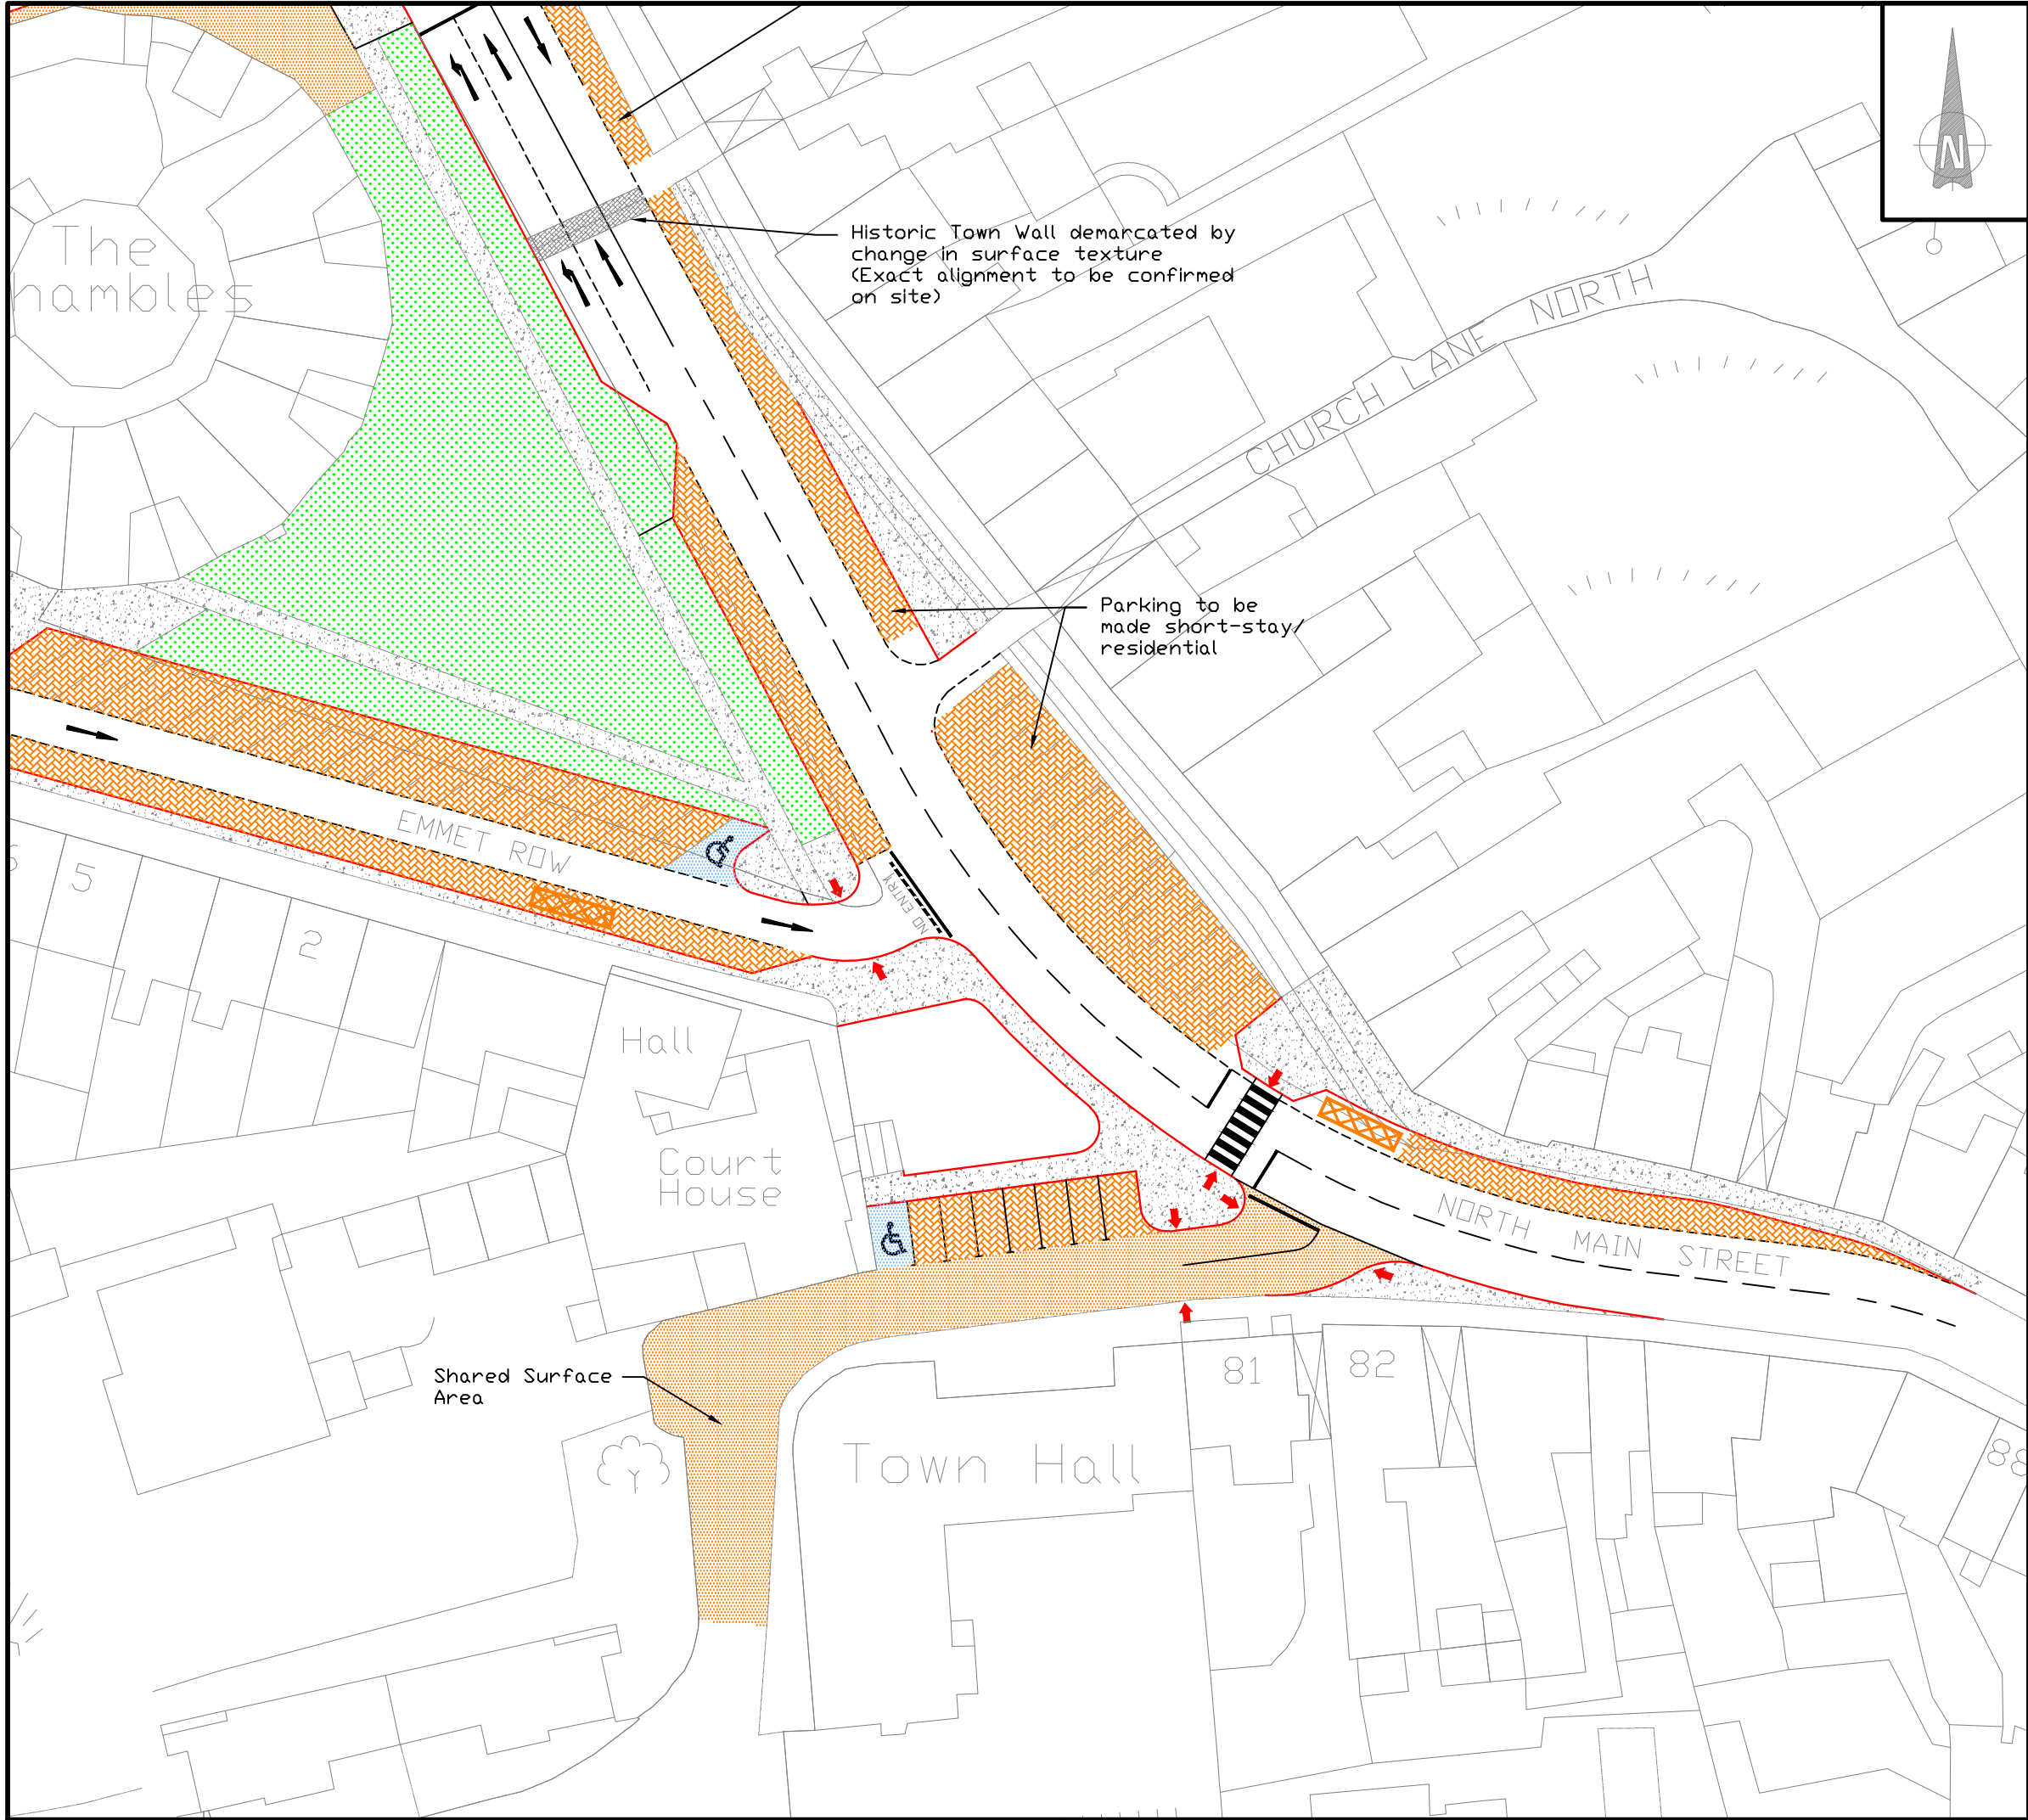


NOTES:

Figured dimensions only to be taken from this drawing.
All dimensions to be checked on site.

DRAFT

B	Layout changed due to 2nd Public Consultation	TD	AA	27.07.16
A	Emmet Row alignment changed	TD	AA	02.05.16
Rev.	Description	Drawn	Chkd	Date
Client:				
CORK COUNTY COUNCIL				
Client Representative:				
		J. B. Barry & Partners Limited 3A East Gate Road, Eastgate Little Island, Co. Cork, Ireland.		
BARRY & PARTNERS		Phone: +353-21-4524418 Fax: +353-21-4524419 E-mail: cork@jbbarry.ie		
consulting engineers				
Project:				
BANDON T-PREP				
Drawing Title:				
PRELIMINARY JUNCTION DESIGNS JNT 12: NORTH MAIN ST/EMMET ROW				
Drawn by:	T.D.	Date:	31.10.15	
Checked by:	D.B.	Date:	03.11.15	
Approved by:	A.A.	Date:	05.11.15	
Scales:		1:500 @ A3		
Stage:		PRELIMINARY		
Drawing No.:			Revision:	
Y15 303 / PR / 12			B	

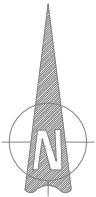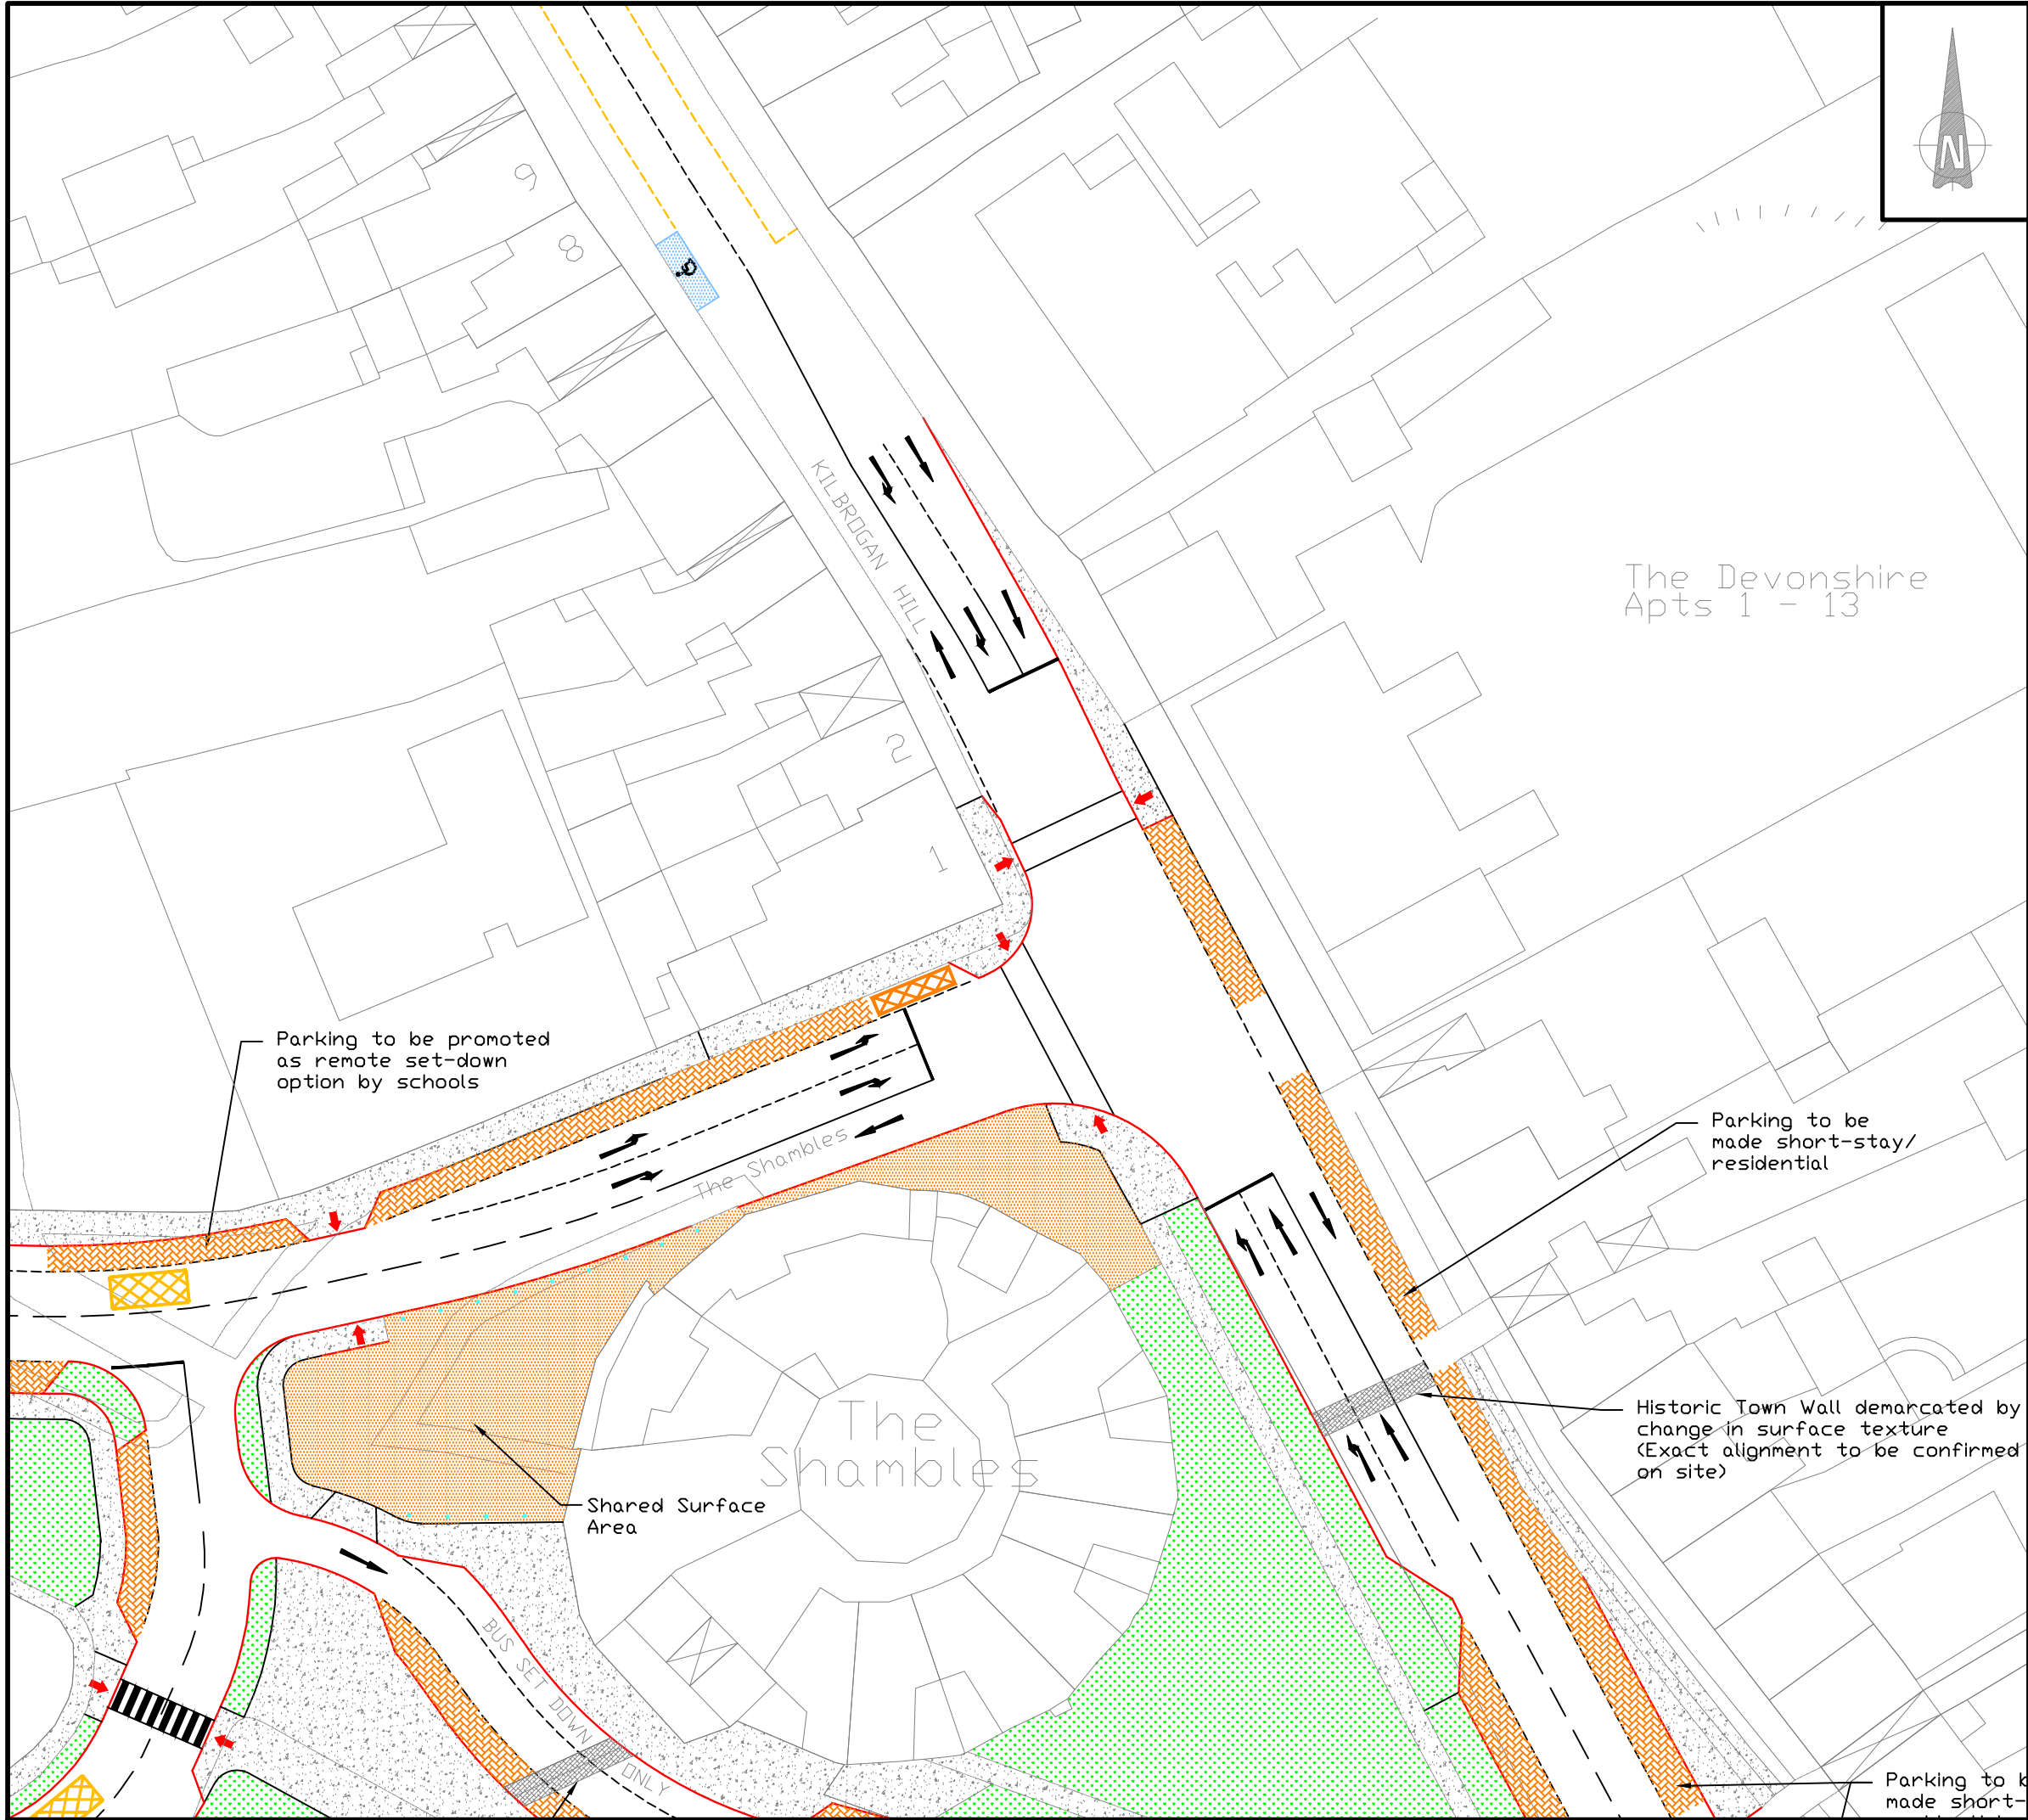

NOTES:

Figured dimensions only to be taken from this drawing.
All dimensions to be checked on site.

DRAFT

Rev.	Description	Drawn	Chkd	Date
C	Line of historic town wall shown	TD	AA	16.08.16
B	Layout changed due to 2nd Public Consultation	TD	AA	27.07.16
A	Southwestern corner radius larger for HGVs	TD	AA	02.05.16

Client: CORK COUNTY COUNCIL

Client Representative:
BARRY & PARTNERS
consulting engineers
J. B. Barry & Partners Limited
3A East Gate Road, Eastgate
Little Island, Co. Cork,
Ireland.
Phone: +353-21-4524418
Fax: +353-21-4524419
E-mail: cork@jbbarry.ie

Project: BANDON T-PREP


Drawing Title:
PRELIMINARY JUNCTION DESIGNS
JNT 13: KILBROGAN HILL/THE SHAMBLES

Drawn by:	T.D.	Date:	31.10.15
Checked by:	D.B.	Date:	03.11.15
Approved by:	A.A.	Date:	05.11.15

Scales: 1:500 @ A3

Stage: PRELIMINARY

Drawing No.:	Y15 303 / PR / 13	Revision:	C
--------------	-------------------	-----------	---

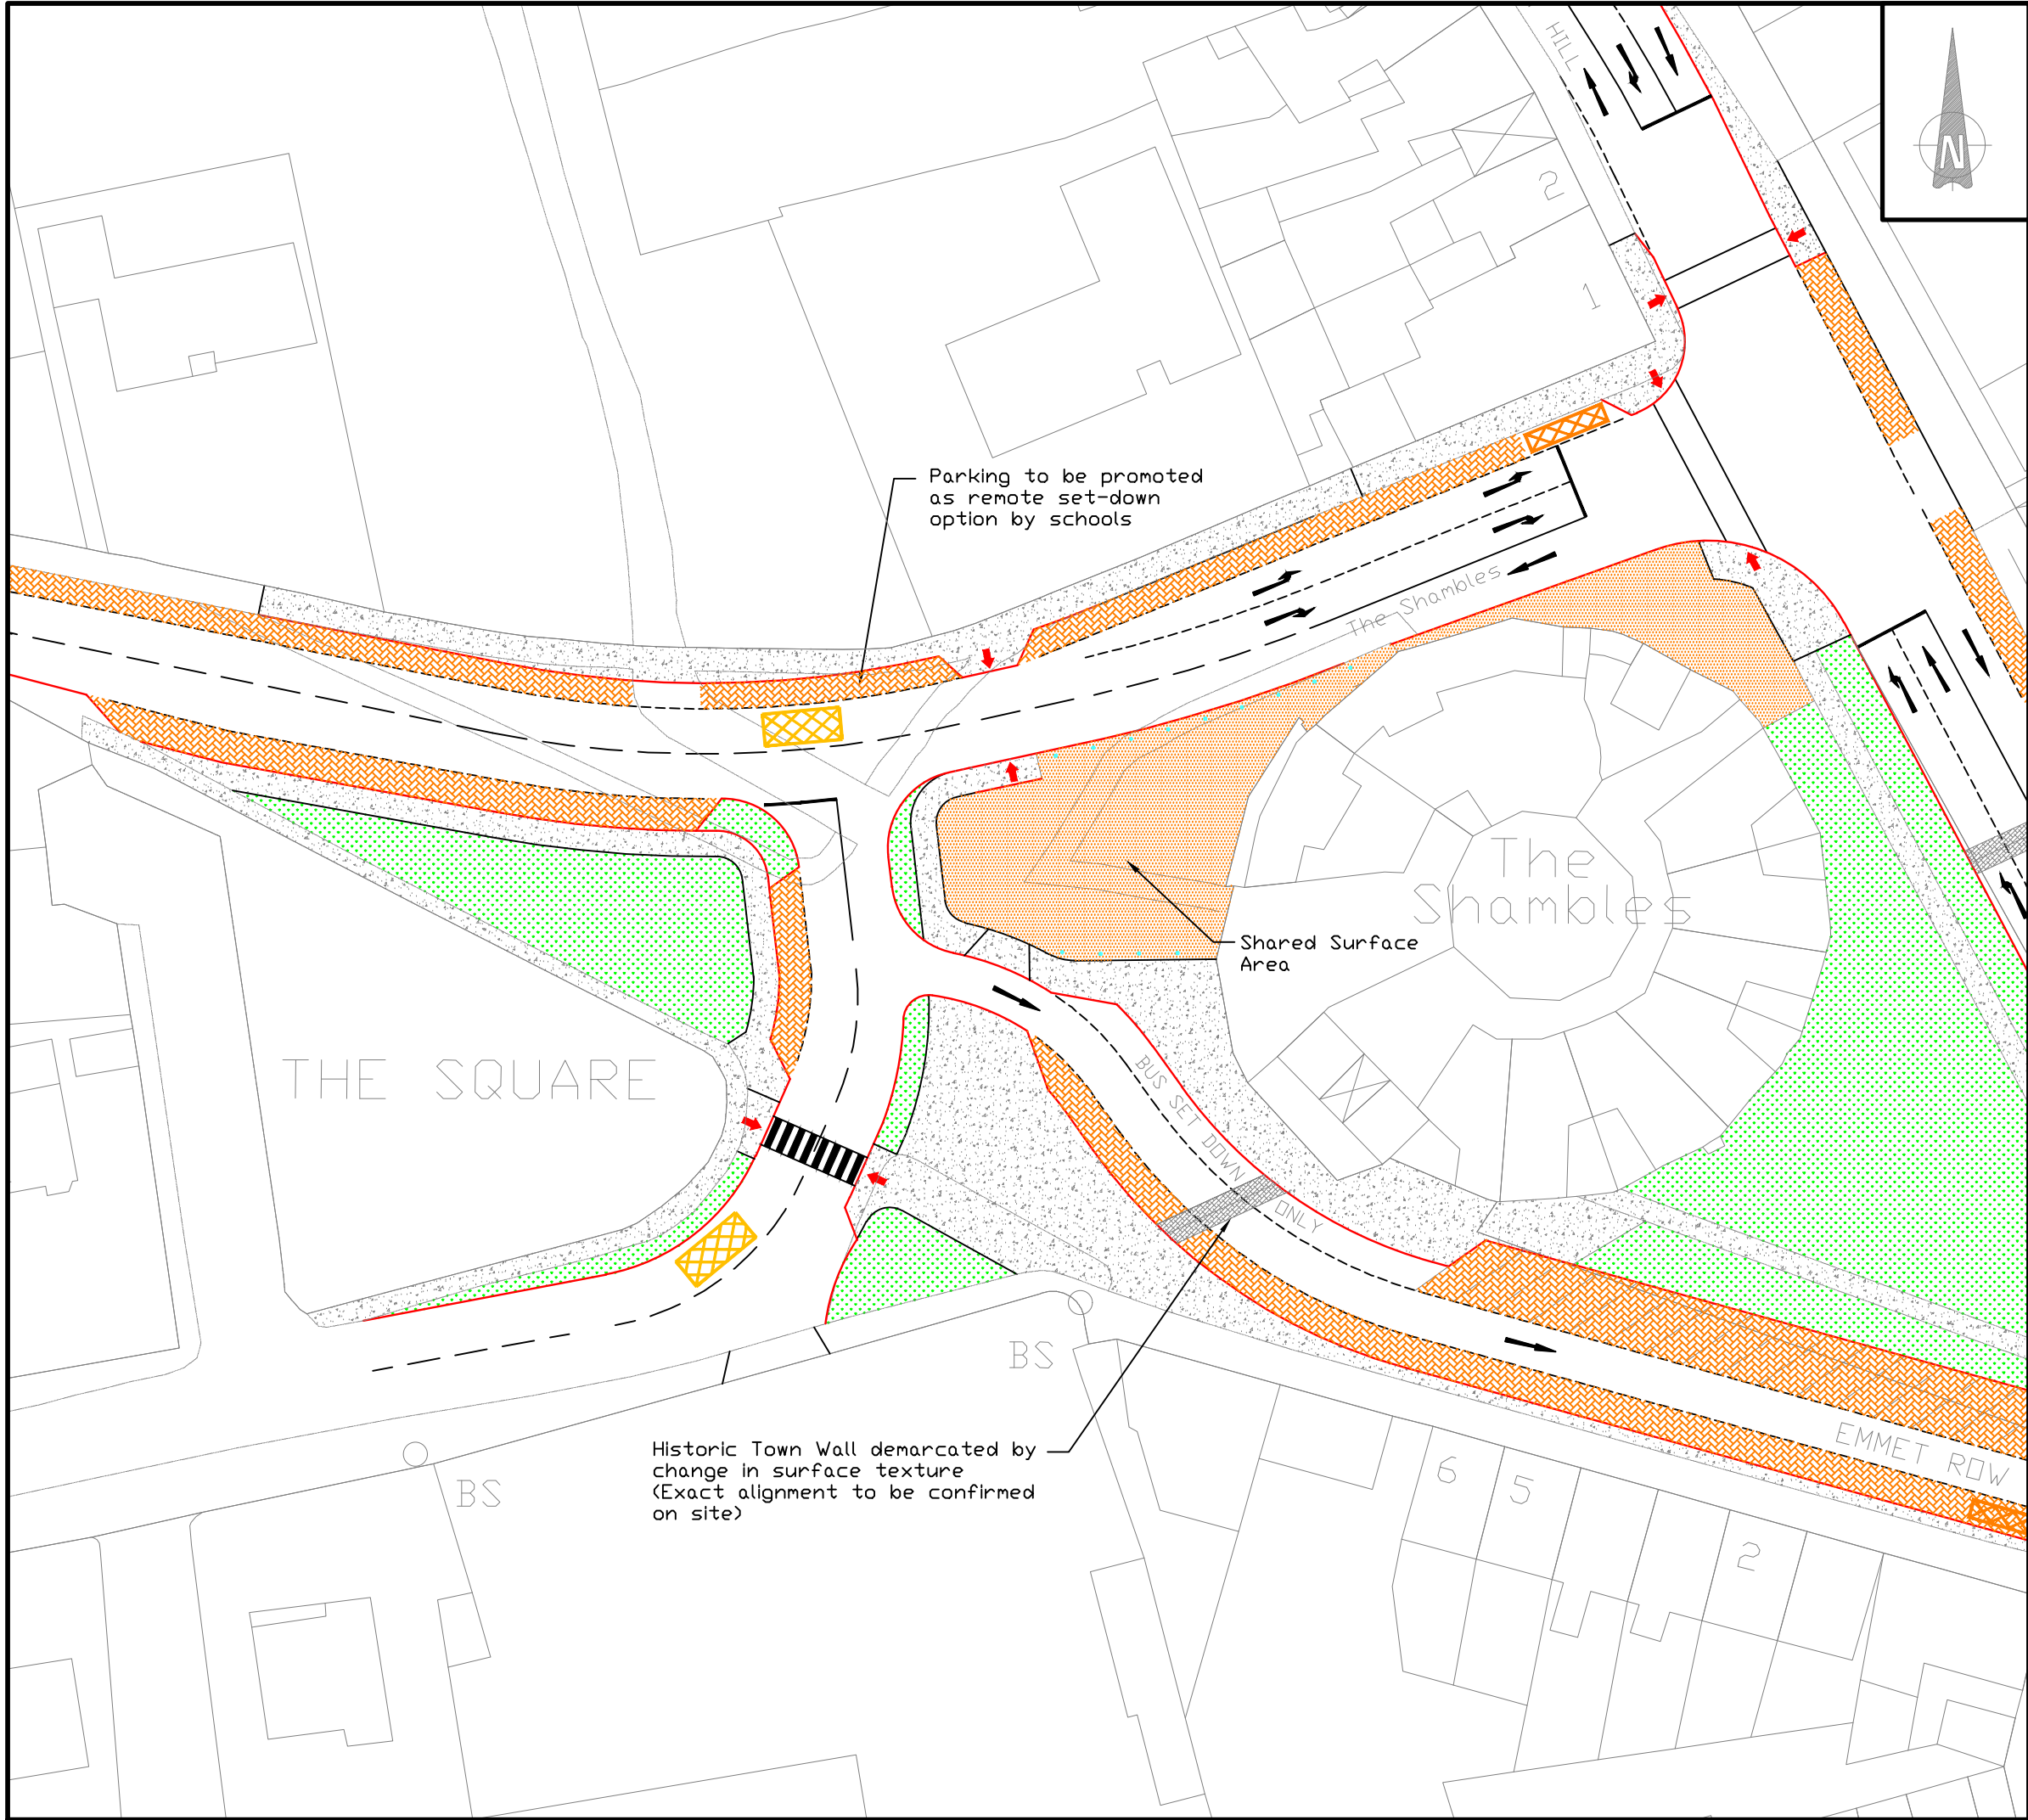

NOTES:

Figured dimensions only to be taken from this drawing.
All dimensions to be checked on site.

DRAFT

Rev.	Description	Drawn	Chkd	Date
C	Line of historic town wall shown	TD	AA	16.06.16
B	Layout changed due to 2nd Public Consultation	TD	AA	27.07.16
A	Emmet Row alignment changed as per CCC	TD	AA	02.05.16

Client: CORK COUNTY COUNCIL

Client Representative:

BARRY & PARTNERS
consulting engineers

J. B. Barry & Partners Limited
3A East Gate Road, Eastgate
Little Island, Co. Cork,
Ireland.
Phone: +353-21-4524418
Fax: +353-21-4524419
E-mail: cork@jbbarry.ie

Project: BANDON T-PREP


Drawing Title:
PRELIMINARY JUNCTION DESIGNS
JNT 14: THE SQUARE/EMMET ROW

Drawn by:	T.D.	Date:	31.10.15
Checked by:	D.B.	Date:	03.11.15
Approved by:	A.A.	Date:	05.11.15

Scales: 1:500 @ A3

Stage: PRELIMINARY

Drawing No.:	Revision:
Y15 303 / PR / 14	C

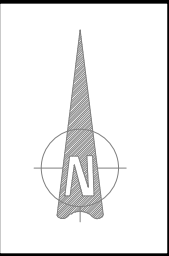

Figured dimensions only to be taken
from this drawing.
All dimensions to be checked on site.

CORK COUNTY COUNCIL



BARRY
& PARTNERS
 consulting engineers

J. B. Barry & Partners Limited
3A East Gate Road, Eastgate
Little Island, Co. Cork,
Ireland.

Phone: +353-21-4524418
Fax: +353-21-4524419
E-mail: cork@jbbarry.ie

BANDON T-PREP

PRELIMINARY JUNCTION DESIGNS
JNT 15: KILBROGAN HILL/CONVENT HILL



Drawn by:	T.D.	Date:	31.10.15
Checked by:	D.B.	Date:	03.11.15
Approved by:	A.A.	Date:	05.11.15

Scales: 1:250 @ A3

Stage: PRELIMINARY

Drawing No.:
Y15 303 / PR / 15

Revision:

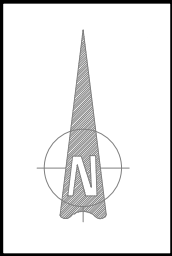
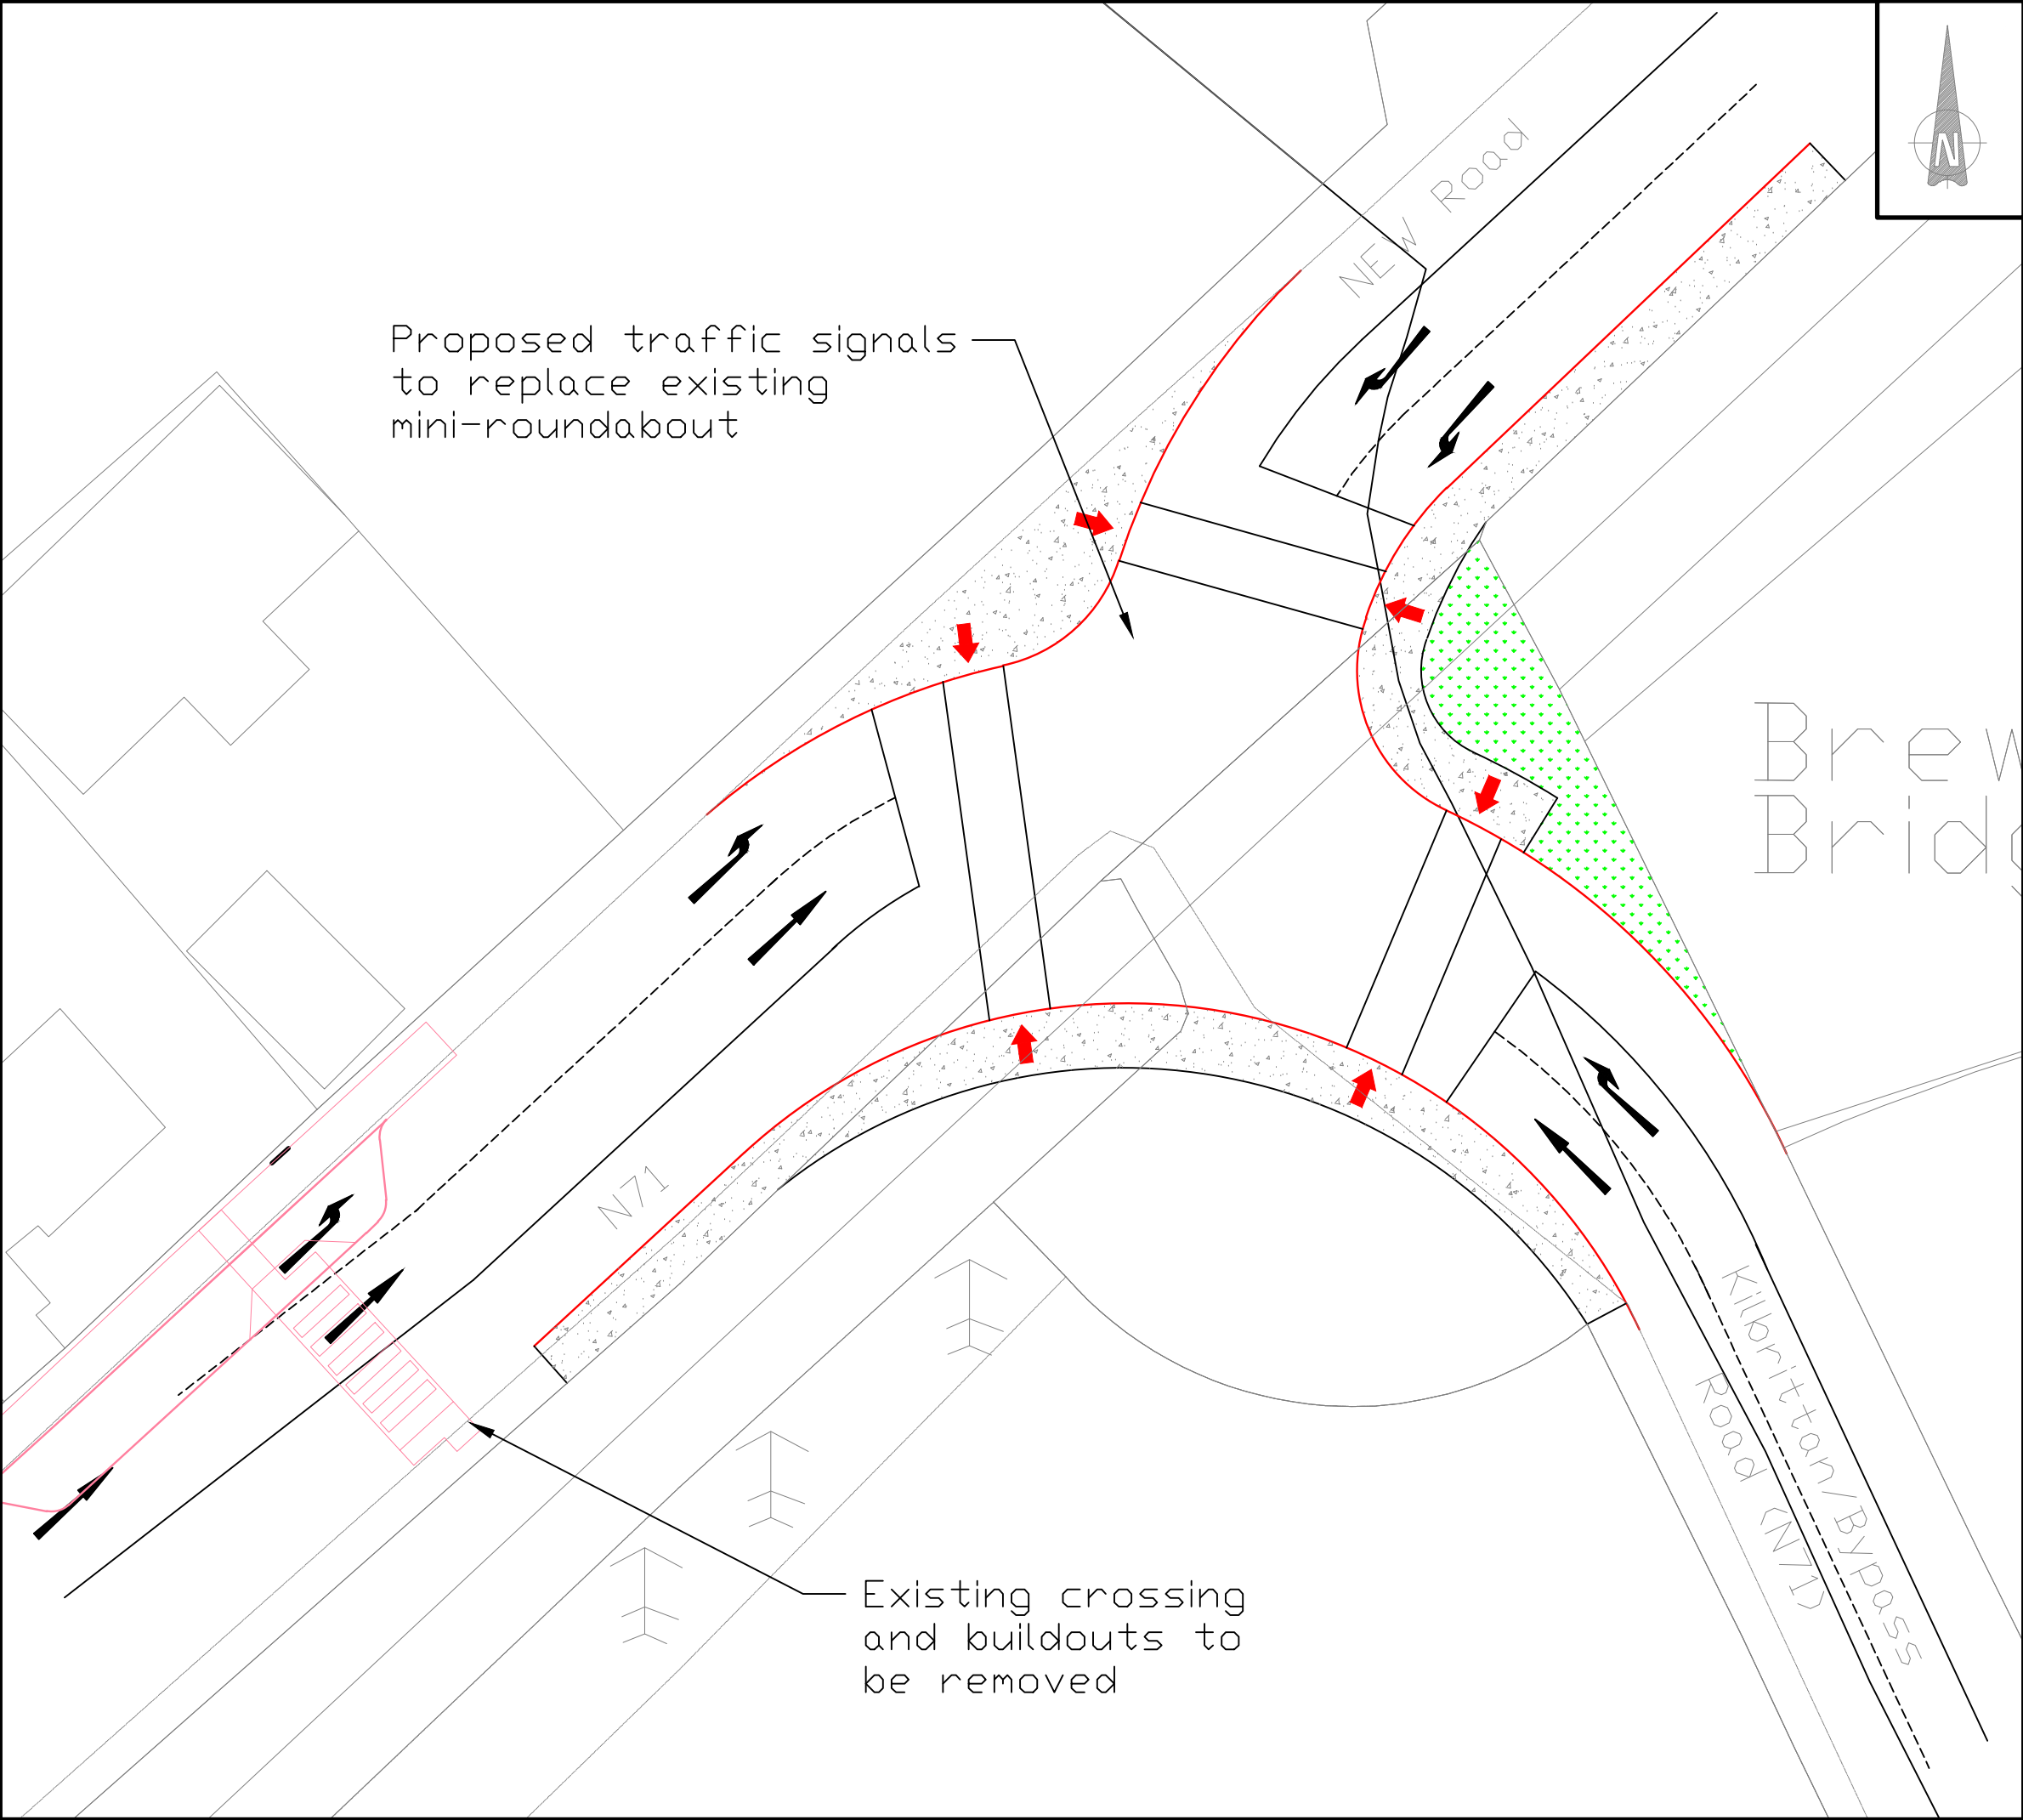


NOTES:
Figured dimensions only to be taken from this drawing.
All dimensions to be checked on site.

DRAFT

-	-		-	-
Rev.	Description	Drawn	Chkd	Date
Client: CORK COUNTY COUNCIL				
Client Representative:				
		J. B. Barry & Partners Limited 3A East Gate Road, Eastgate Little Island, Co. Cork, Ireland. Phone: +353-21-4524418 Fax: +353-21-4524419 E-mail: cork@jbbarry.ie		
BARRY				
& PARTNERS				
consulting engineers				
Project: BANDON T-PREP				
Drawing Title:				
PRELIMINARY JUNCTION DESIGNS JNT 16: NEW ROAD/BYPASS ROAD (N71)				
Drawn by:	T.D.	Date:	31.10.15	
Checked by:	D.B.	Date:	03.11.15	
Approved by:	A.A.	Date:	05.11.15	
Scales:	1:250 @ A3			
Stage:	PRELIMINARY			
Drawing No.:	Y15 303 / PR / 16		Revision:	-

-	-					-	-	-													
Rev.	Description					Drawn	Chkd	Date													
Client: CORK COUNTY COUNCIL																					
Client Representative:  BARRY & PARTNERS consulting engineers J. B. Barry & Partners Limited 3A East Gate Road, Eastgate Little Island, Co. Cork, Ireland. Phone: +353-21-4524418 Fax: +353-21-4524419 E-mail: cork@jbbarry.ie																					
Project: BANDON T-PREP																					
Drawing Title: PRELIMINARY JUNCTION DESIGNS JNT 17: BIRCHDALE/BYPASS ROAD (N71)																					
<table border="1" style="width: 100%; border-collapse: collapse;"> <tr> <td style="width: 25%;">Drawn by:</td> <td style="width: 25%;">T.D.</td> <td style="width: 25%;">Date:</td> <td style="width: 25%;">31.10.15</td> </tr> <tr> <td>Checked by:</td> <td>D.B.</td> <td>Date:</td> <td>03.11.15</td> </tr> <tr> <td>Approved by:</td> <td>A.A.</td> <td>Date:</td> <td>05.11.15</td> </tr> </table>										Drawn by:	T.D.	Date:	31.10.15	Checked by:	D.B.	Date:	03.11.15	Approved by:	A.A.	Date:	05.11.15
Drawn by:	T.D.	Date:	31.10.15																		
Checked by:	D.B.	Date:	03.11.15																		
Approved by:	A.A.	Date:	05.11.15																		
Scales: 1:500 @ A3																					
Stage: PRELIMINARY																					
<table border="1" style="width: 100%; border-collapse: collapse;"> <tr> <td style="width: 70%;">Drawing No.:</td> <td style="width: 30%;">Revision:</td> </tr> <tr> <td>Y15 303 / PR / 17</td> <td style="text-align: center;">—</td> </tr> </table>										Drawing No.:	Revision:	Y15 303 / PR / 17	—								
Drawing No.:	Revision:																				
Y15 303 / PR / 17	—																				

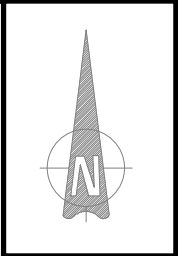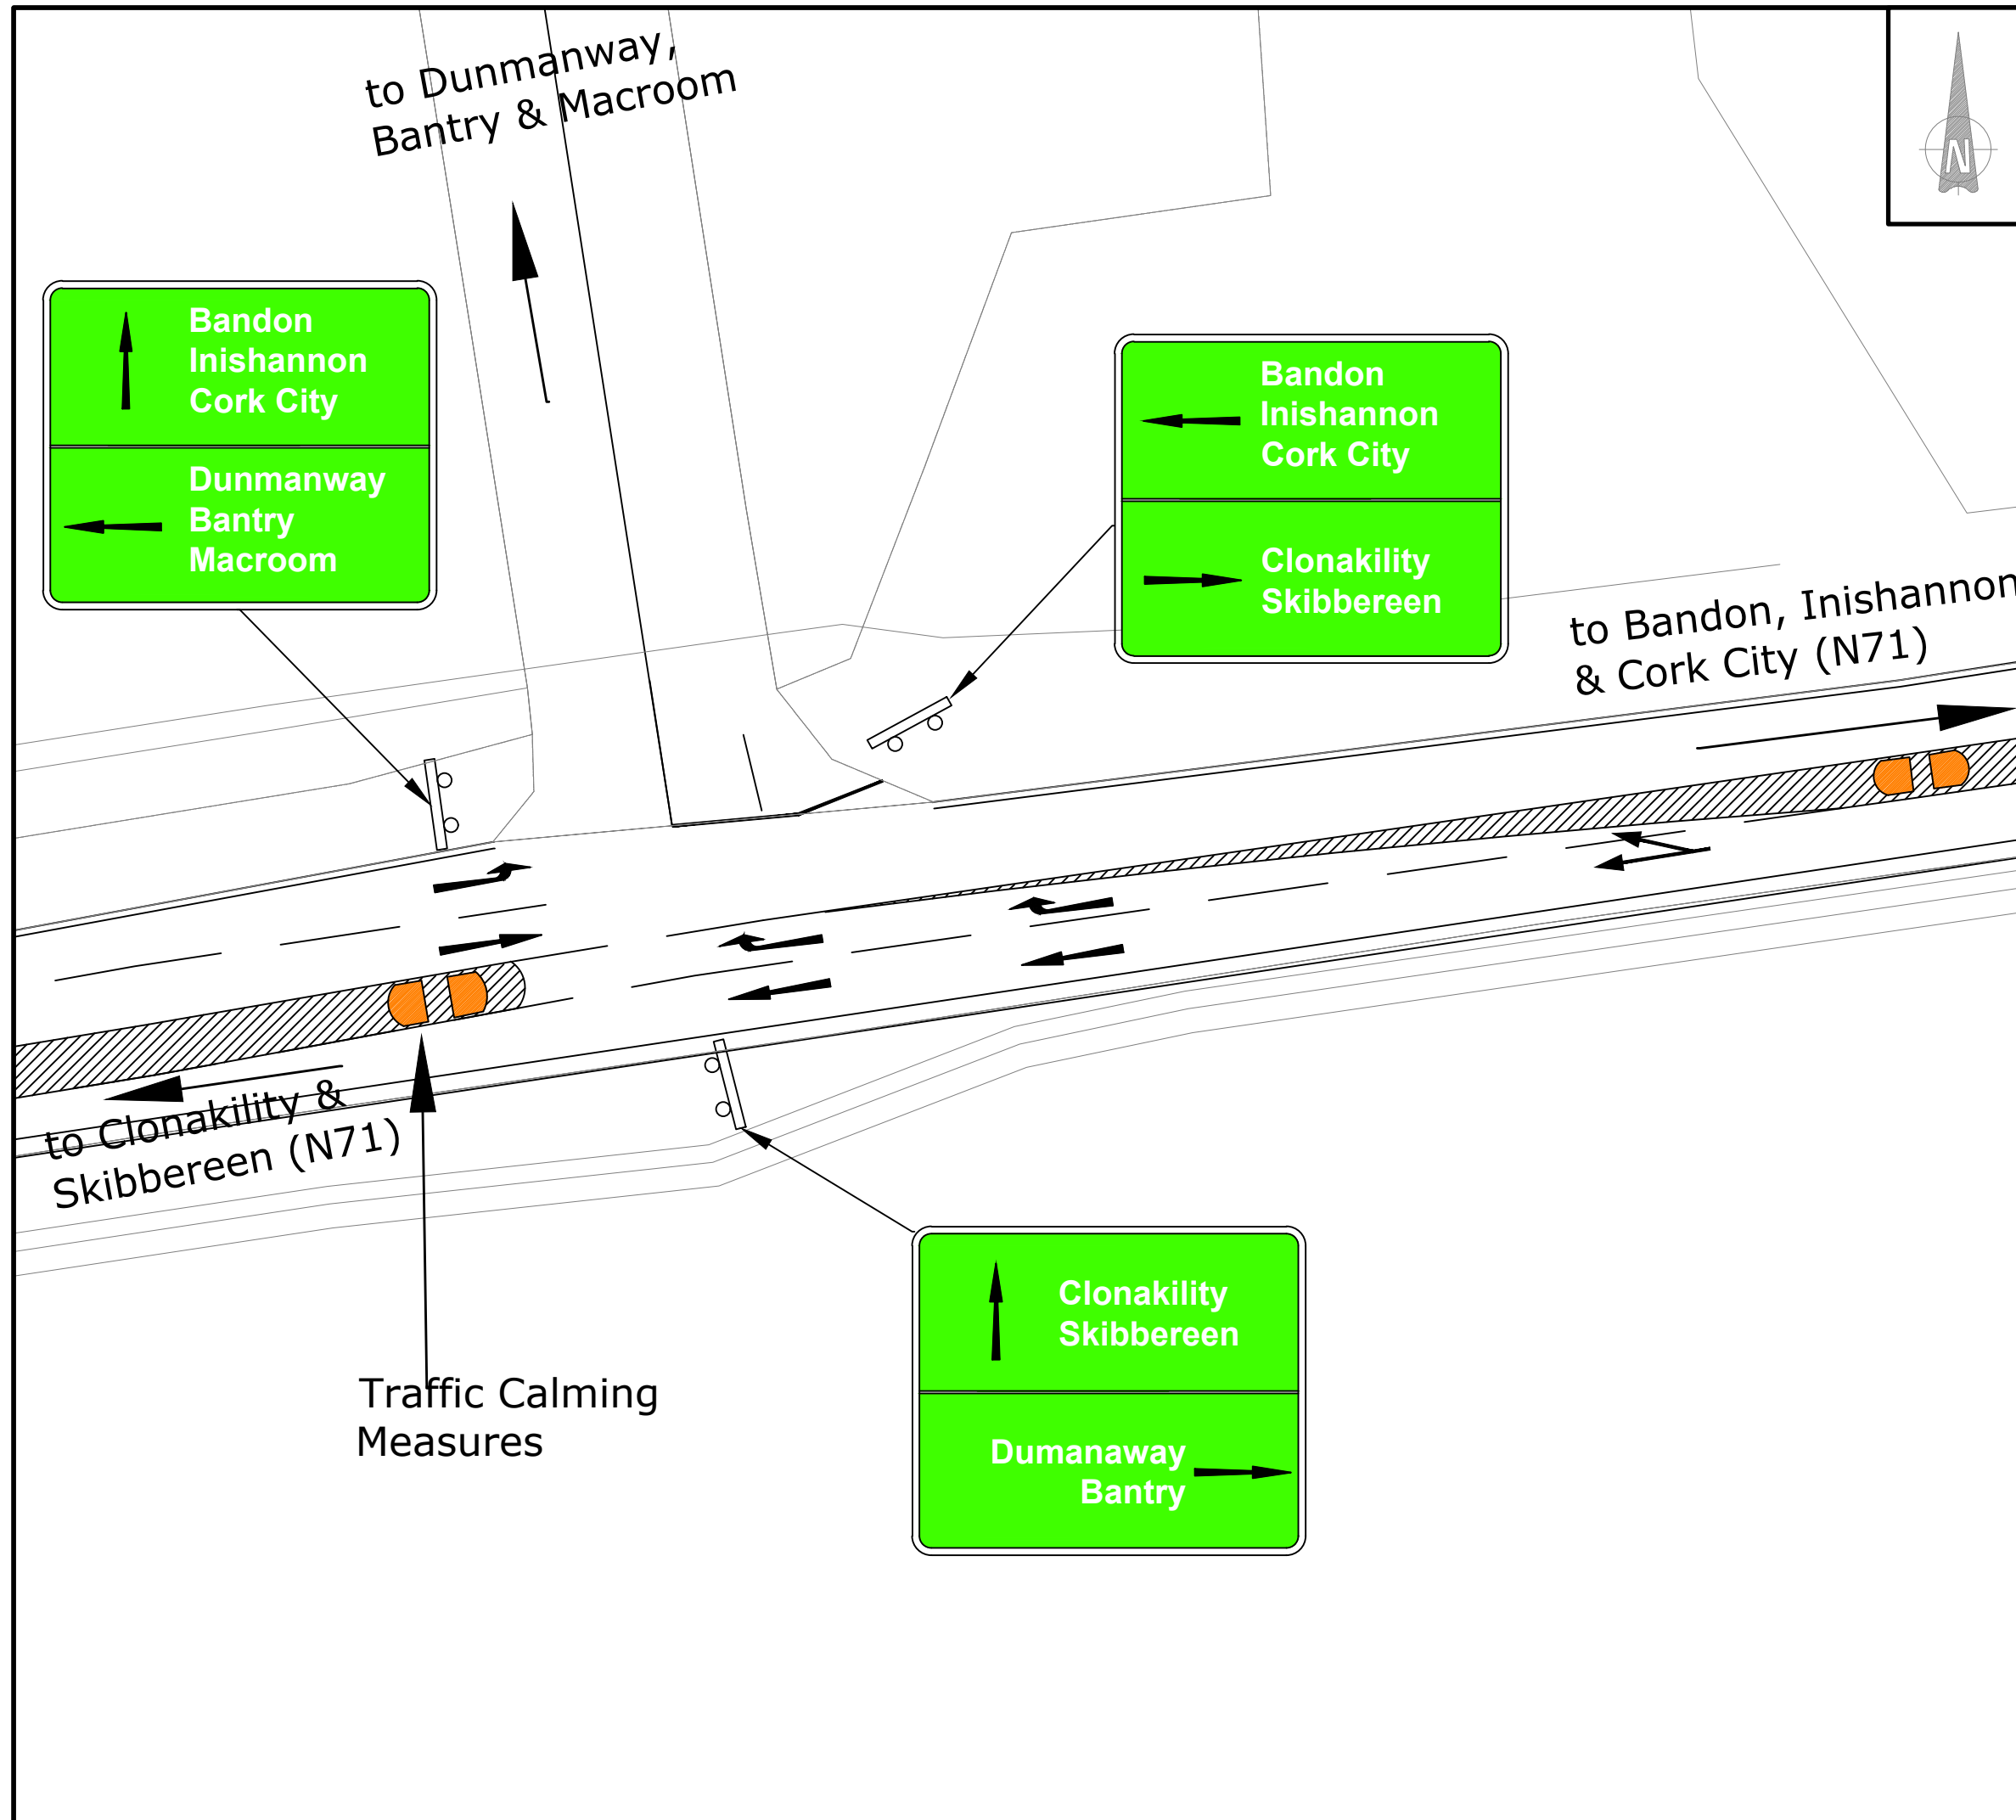

NOTES:


Figured dimensions only to be taken from this drawing.
All dimensions to be checked on site.

Signs shown are typical only.

Signs to designed in accordance with traffic council

DRAFT

-	-	-	-	-
Rev.	Description	Drawn	Chkd	Date
Client:		CORK COUNTY COUNCIL		
Client Representative:				
		J. B. Barry & Partners Limited 3A East Gate Road, Eastgate Little Island, Co. Cork, Ireland. Phone: +353-21-4524418 Fax: +353-21-4524419 E-mail: cork@jbbarry.ie		
Project:		BANDON T-PREP		
Drawing Title:				
PRELIMINARY JUNCTION DESIGNS JNT 18: N71/L2019				
Drawn by:	T.D.	Date:	31.10.15	
Checked by:	D.B.	Date:	03.11.15	
Approved by:	A.A.	Date:	05.11.15	
Scales:	1:500 @ A3			
Stage:	PRELIMINARY			
Drawing No.:			Revision:	
Y15 303 / PR / 18			-	

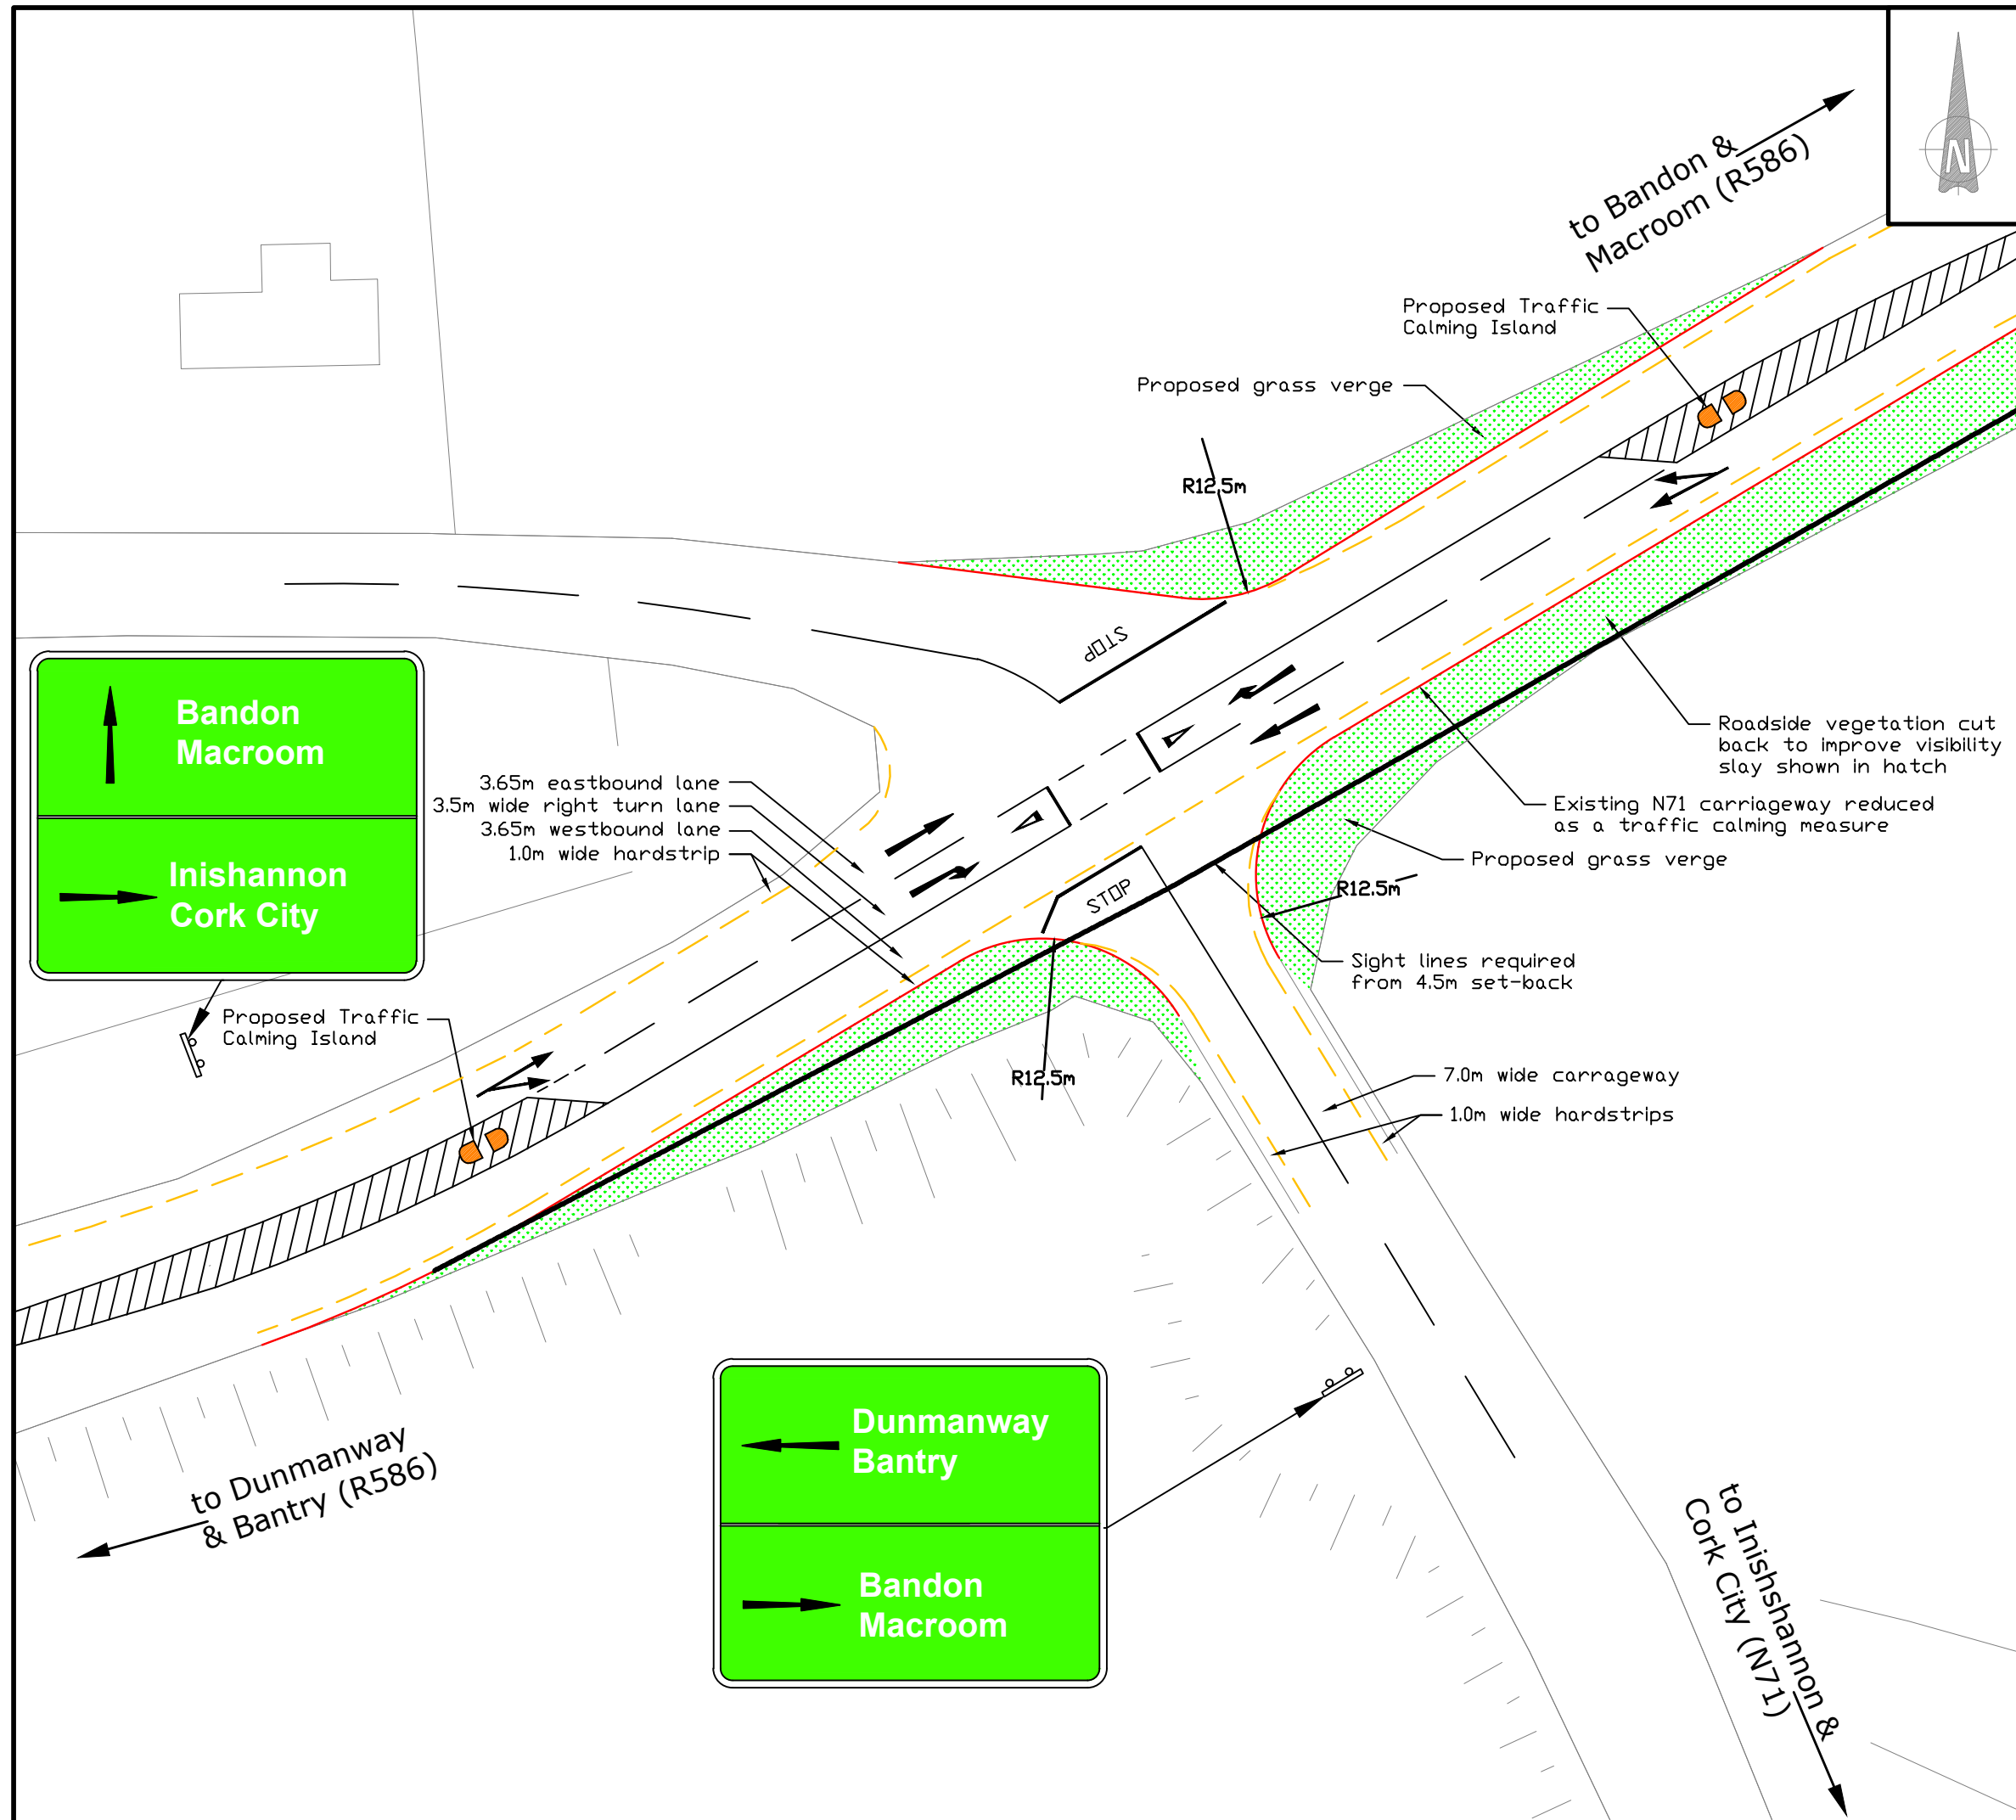


NOTES:

Figured dimensions only to be taken from this drawing.
All dimensions to be checked on site.

DRAFT

B	Design amended as per CCC comments	TD	AA	23.02.16
A	Error in signage corrected	TD	AA	14.01.16
Rev.	Description	Drawn	Chkd	Date
Client:				
CORK COUNTY COUNCIL				
Client Representative:				
		BARRY & PARTNERS consulting engineers		
		J. B. Barry & Partners Limited 3A East Gate Road, Eastgate Little Island, Co. Cork, Ireland. Phone: +353-21-4524418 Fax: +353-21-4524419 E-mail: cork@jbbarry.ie		
Project:				
BANDON T-PREP				
Drawing Title:				
PRELIMINARY JUNCTION DESIGNS JNT 19: R586/L2019				
Drawn by:	T.D.	Date:	31.10.15	
Checked by:	D.B.	Date:	03.11.15	
Approved by:	A.A.	Date:	05.11.15	
Scales:		1:500 @ A3		
Stage:		PRELIMINARY		
Drawing No.:			Revision:	
Y15 303 / PR / 19			B	

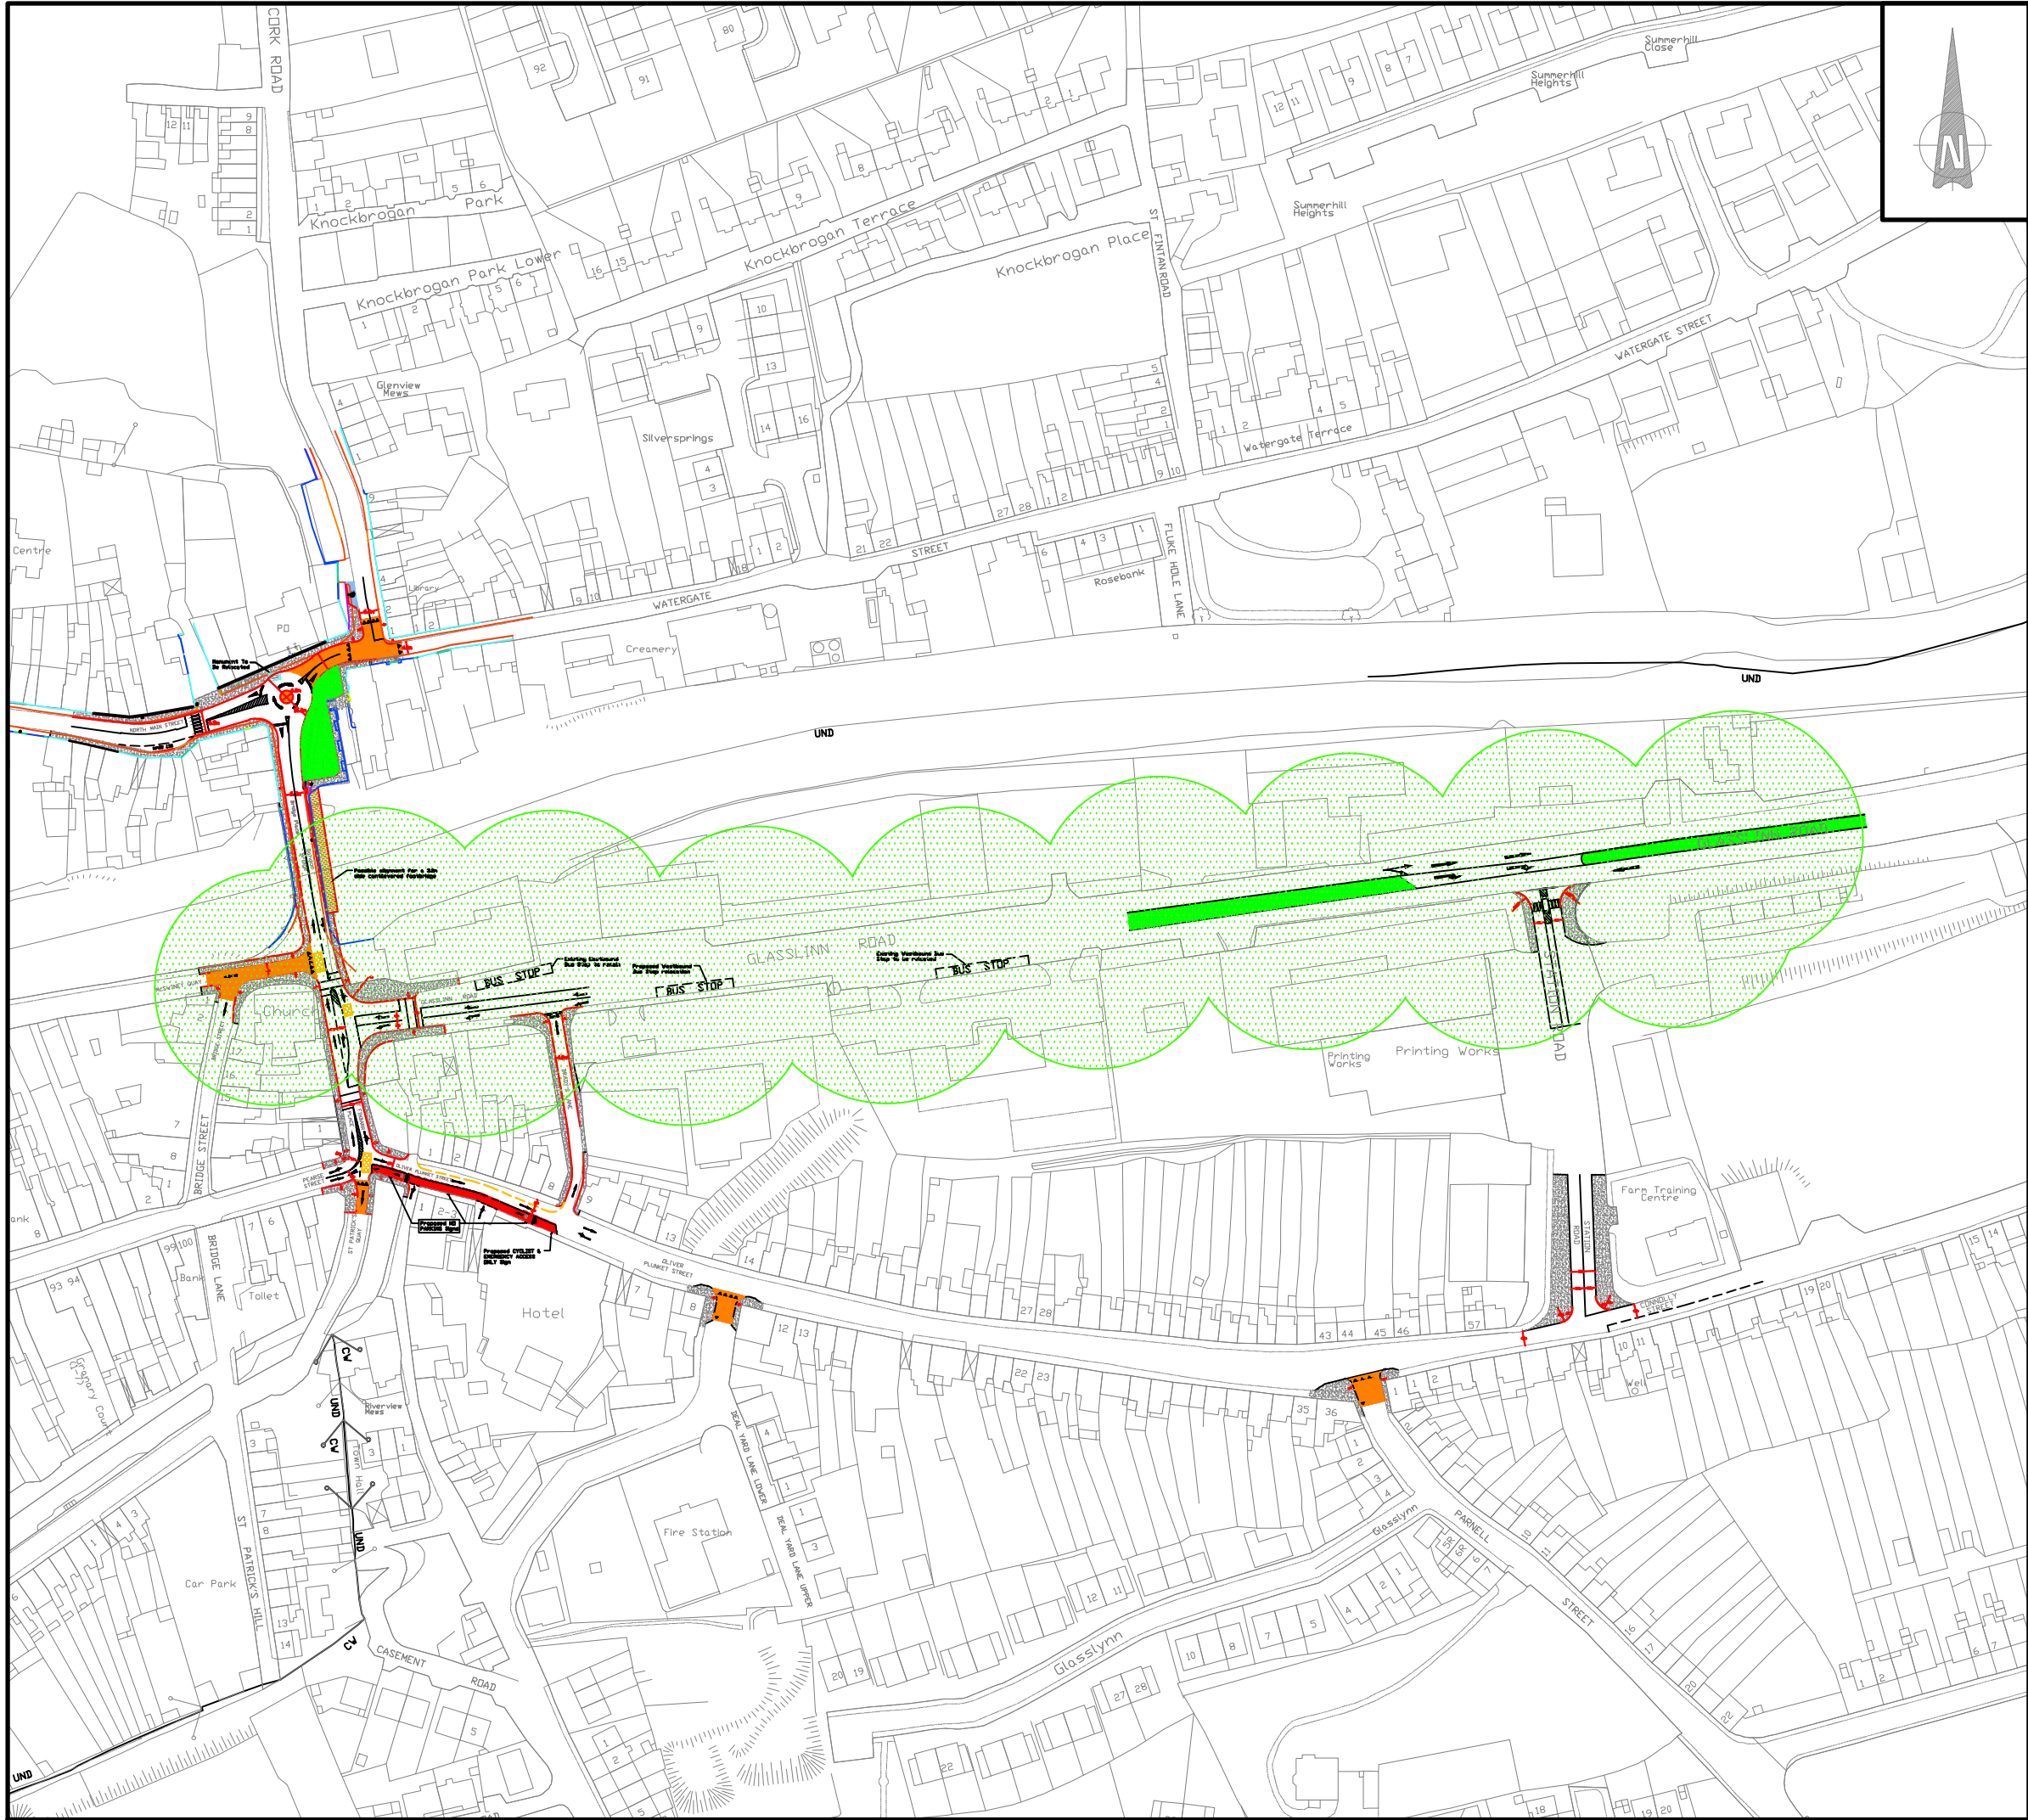

NOTES:

Figured dimensions only to be taken from this drawing.
All dimensions to be checked on site.

DRAFT

Rev.	Description	Drawn	Chkd	Date
-	-	-	-	-

Client: CORK COUNTY COUNCIL

Client Representative:
BARRY & PARTNERS
consulting engineers
J. B. Barry & Partners Limited
3A East Gate Road, Eastgate
Little Island, Co. Cork,
Ireland.
Phone: +353-21-4524418
Fax: +353-21-4524419
E-mail: cork@jbbarry.ie

Project: BANDON T-PREP

Drawing Title:
PRELIMINARY JUNCTION DESIGNS
GLASSLYNN ROAD CORRIDOR

Drawn by:	T.D.	Date:	31.10.15
Checked by:	D.B.	Date:	03.11.15
Approved by:	A.A.	Date:	05.11.15


Scales: 1:2,000 @ A3

Stage: PRELIMINARY

Drawing No.:	Y15 303 / PR / 20	Revision:	-
--------------	-------------------	-----------	---




Junctions: 1, 2 and 7
Scale : Not to Scale

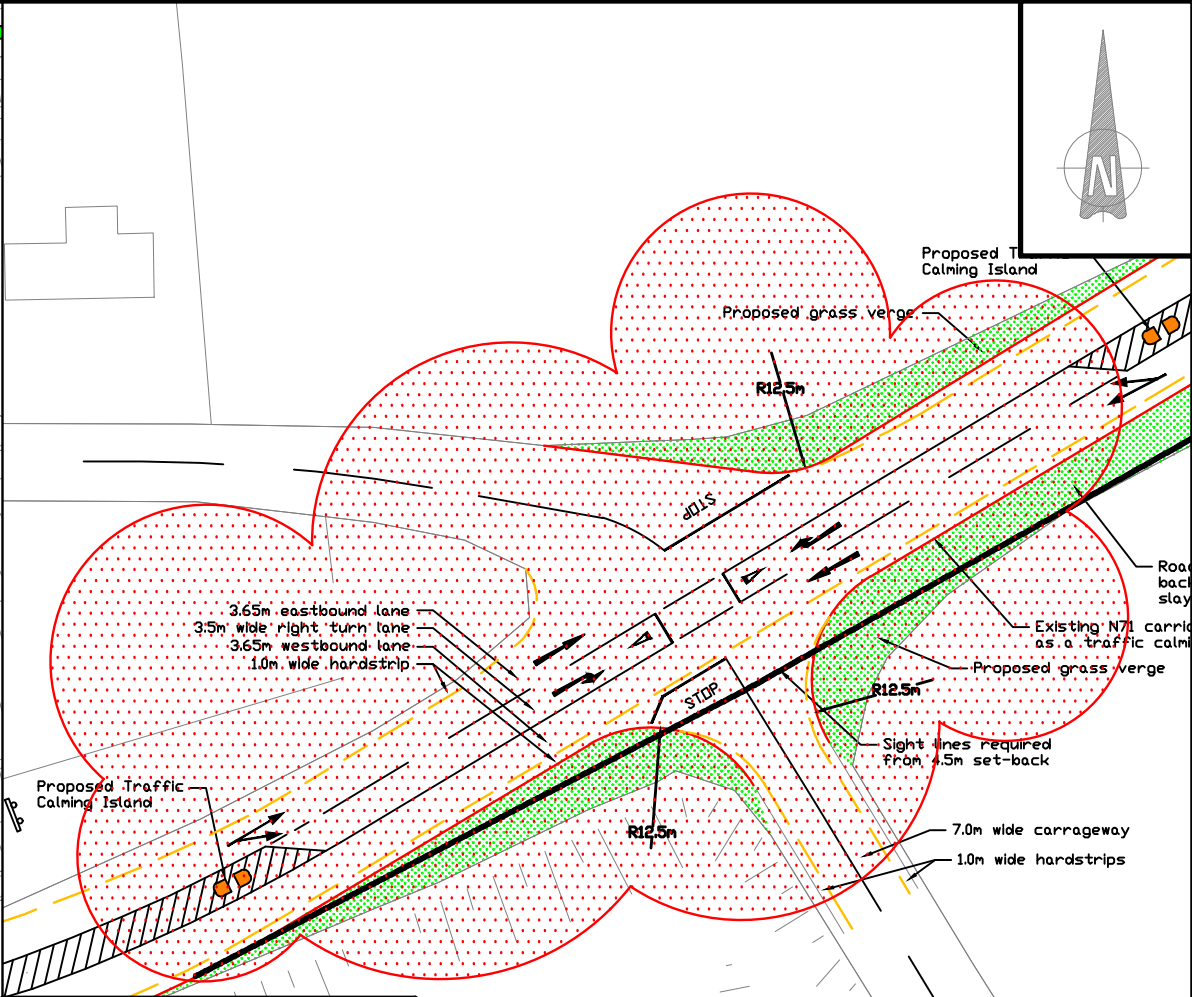

Junctions: 19
Scale : Not to Scale



Junctions: 16 and 17
Scale : Not to Scale

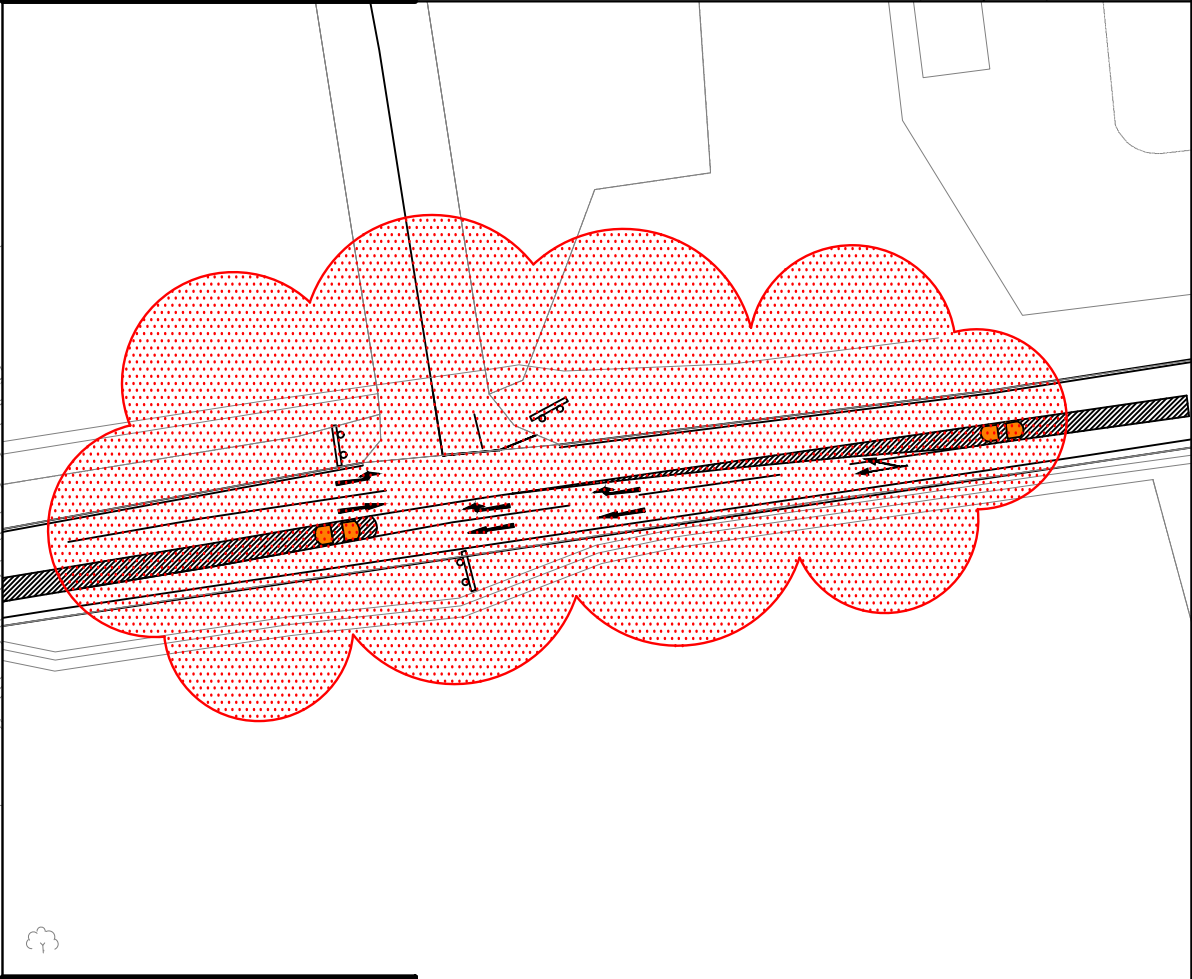


Junctions: 18
Scale : Not to Scale

NOTES:
Figured dimensions only to be taken from this drawing.
All dimensions to be checked on site.

DRAFT



-	-	-	-	-
Rev.	Description	Drawn	Chkd	Date
Client: CORK COUNTY COUNCIL				
Client Representative:				
 BARRY & PARTNERS consulting engineers		J. B. Barry & Partners Limited 3A East Gate Road, Eastgate Little Island, Co. Cork, Ireland. Phone: +353-21-4524418 Fax: +353-21-4524419 E-mail: cork@jbbarry.ie		
Project: BANDON T-PREP				
Drawing Title: PRELIMINARY JUNCTION DESIGNS GENERAL JUNCTION CORRIDORS				
Drawn by: T.D.		Date: 31.10.15		
Checked by: D.B.		Date: 03.11.15		
Approved by: A.A.		Date: 05.11.15		
Scales: AS SHOWN @ A3				
Stage: PRELIMINARY				
Drawing No.: Y15 303 / PR / 23			Revision: -	

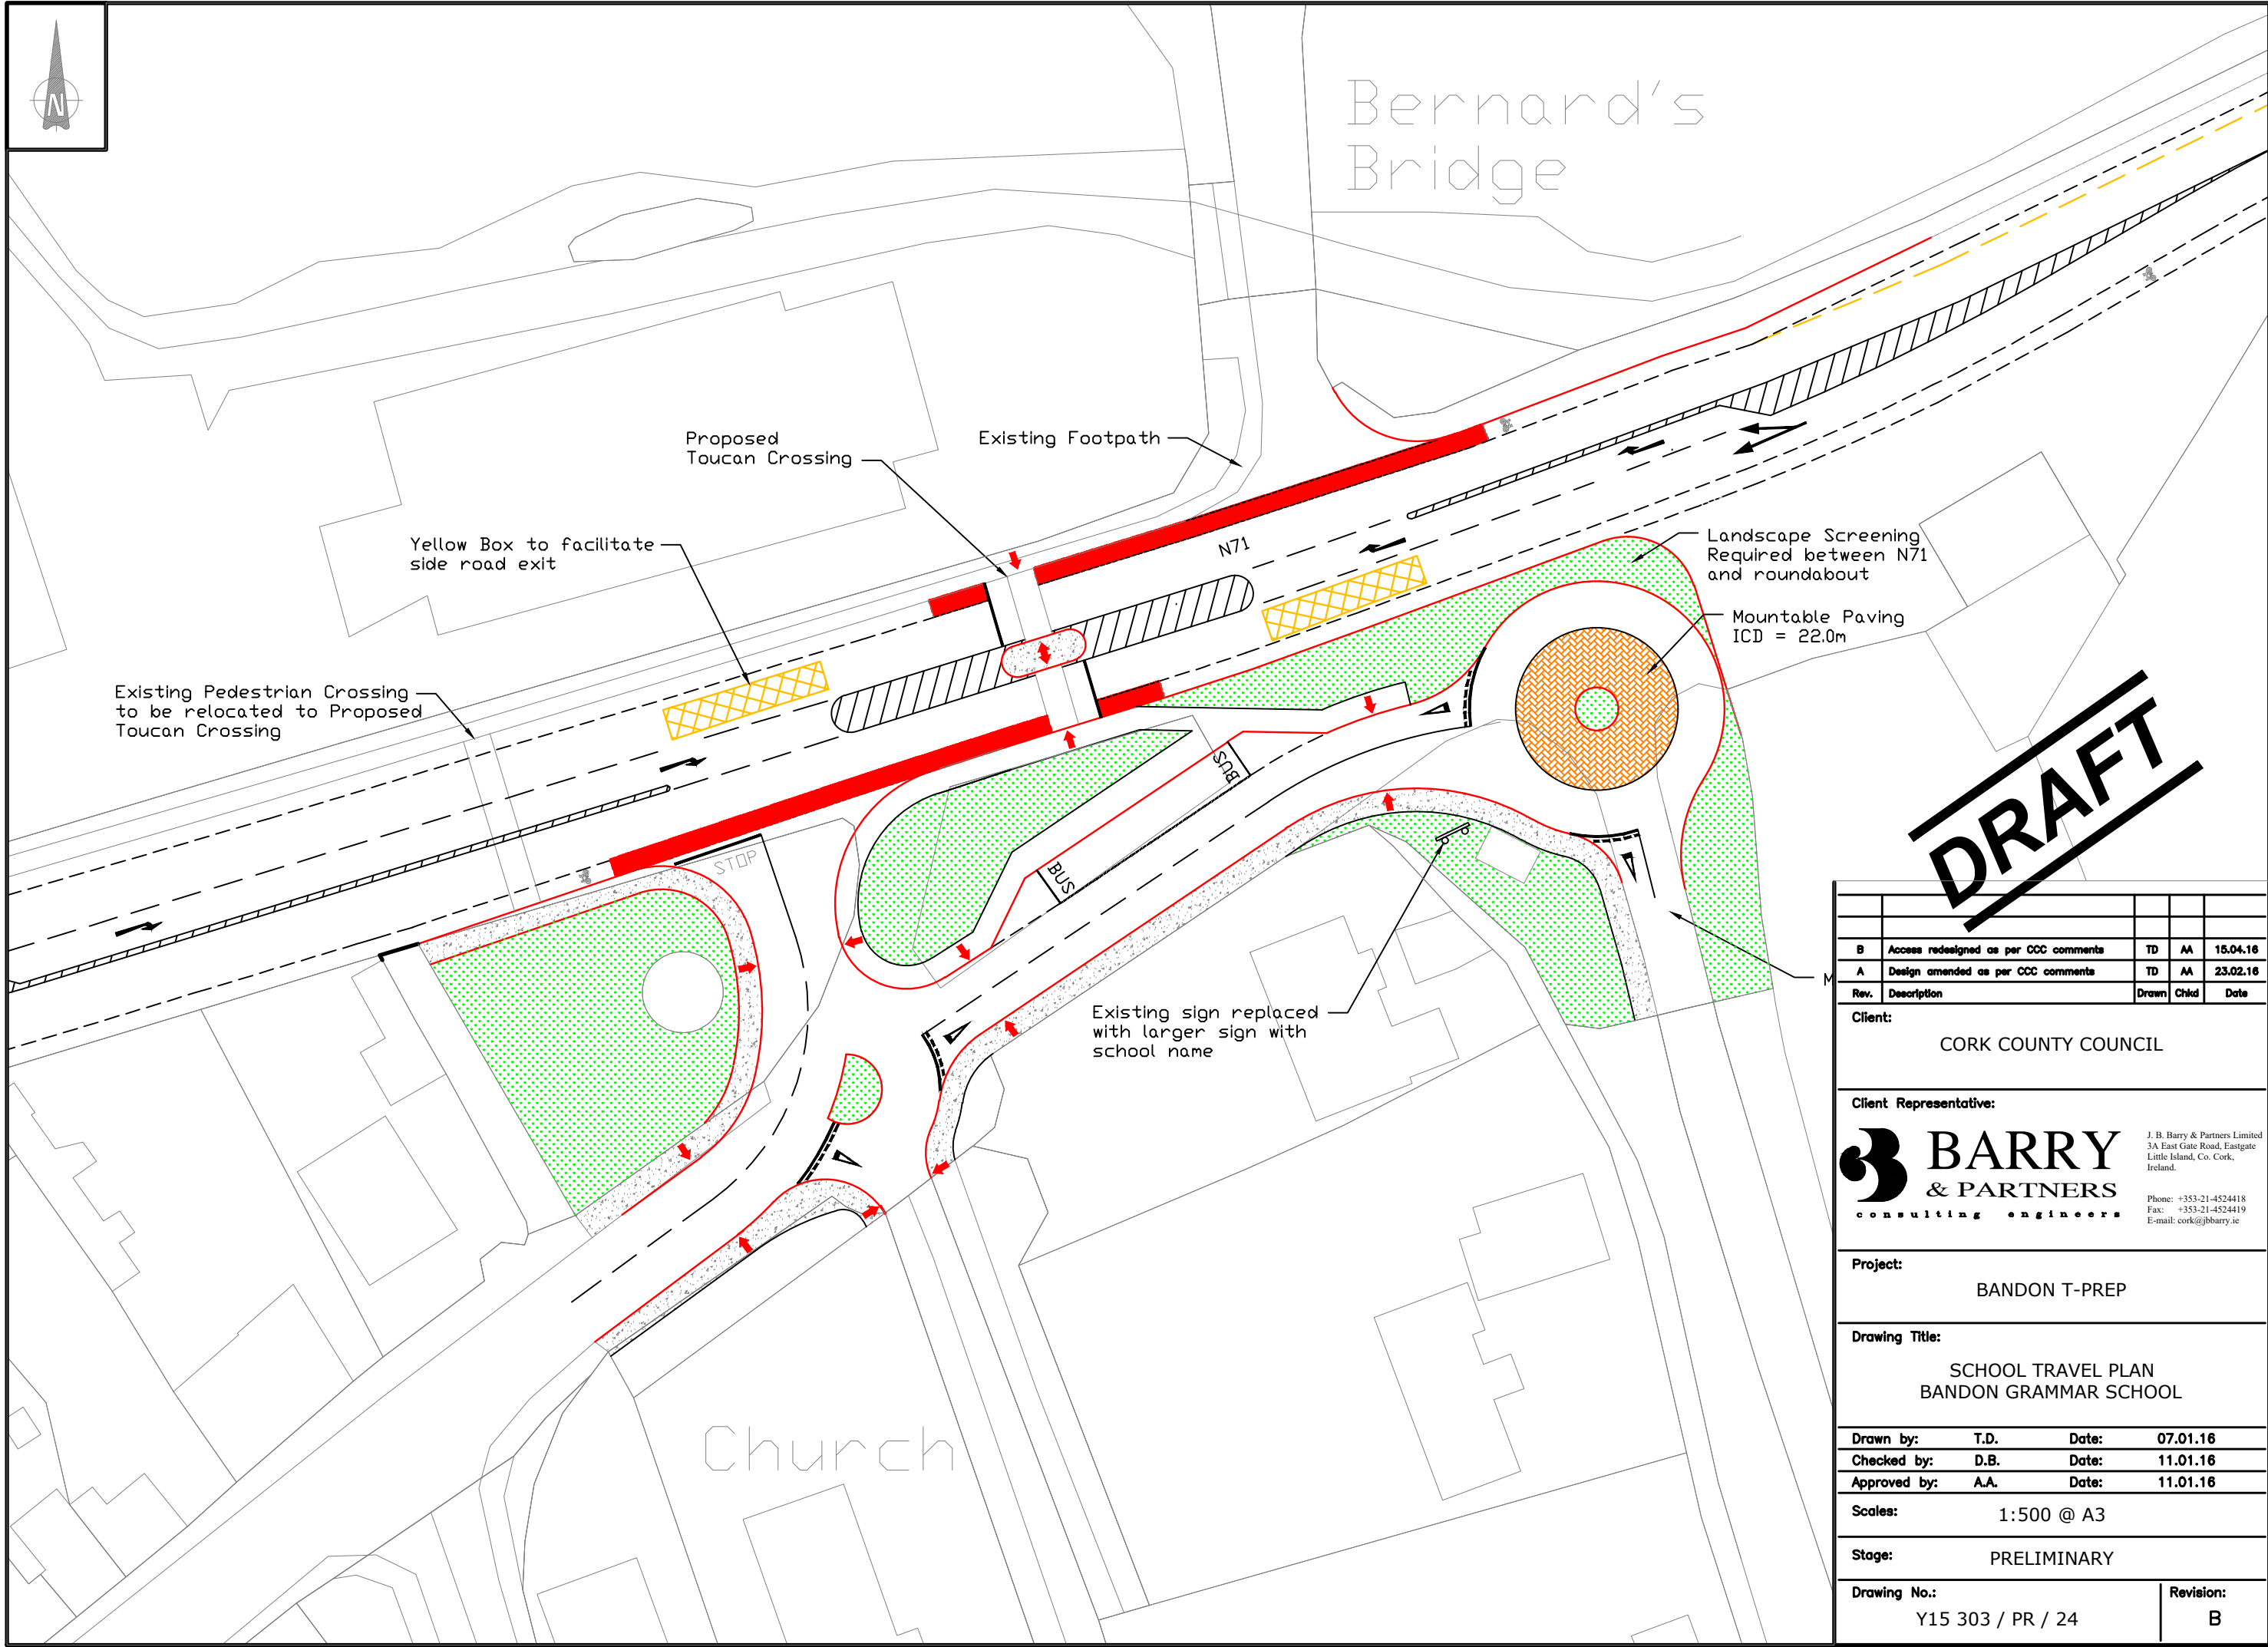

DRAFT

B	Access redesigned as per CCC comments	TD	AA	15.04.16
A	Design amended as per CCC comments	TD	AA	23.02.16
Rev.	Description	Drawn	Chkd	Date
Client:				
CORK COUNTY COUNCIL				
Client Representative:				
		BARRY & PARTNERS consulting engineers		
		J. B. Barry & Partners Limited 3A East Gate Road, Eastgate Little Island, Co. Cork, Ireland.		
		Phone: +353-21-4524418 Fax: +353-21-4524419 E-mail: cork@jbbarry.ie		
Project:				
BANDON T-PREP				
Drawing Title:				
SCHOOL TRAVEL PLAN BANDON GRAMMAR SCHOOL				
Drawn by:	T.D.	Date:	07.01.16	
Checked by:	D.B.	Date:	11.01.16	
Approved by:	A.A.	Date:	11.01.16	
Scales:	1:500 @ A3			
Stage:	PRELIMINARY			
Drawing No.:			Revision:	
Y15 303 / PR / 24			B	

J. B. Barry & Partners Limited
3A East Gate Road, Eastgate
Little Island, Co. Cork,
Ireland.
Phone: +353-21-4524418
Fax: +353-21-4524419
E-mail: cork@jbbarry.ie

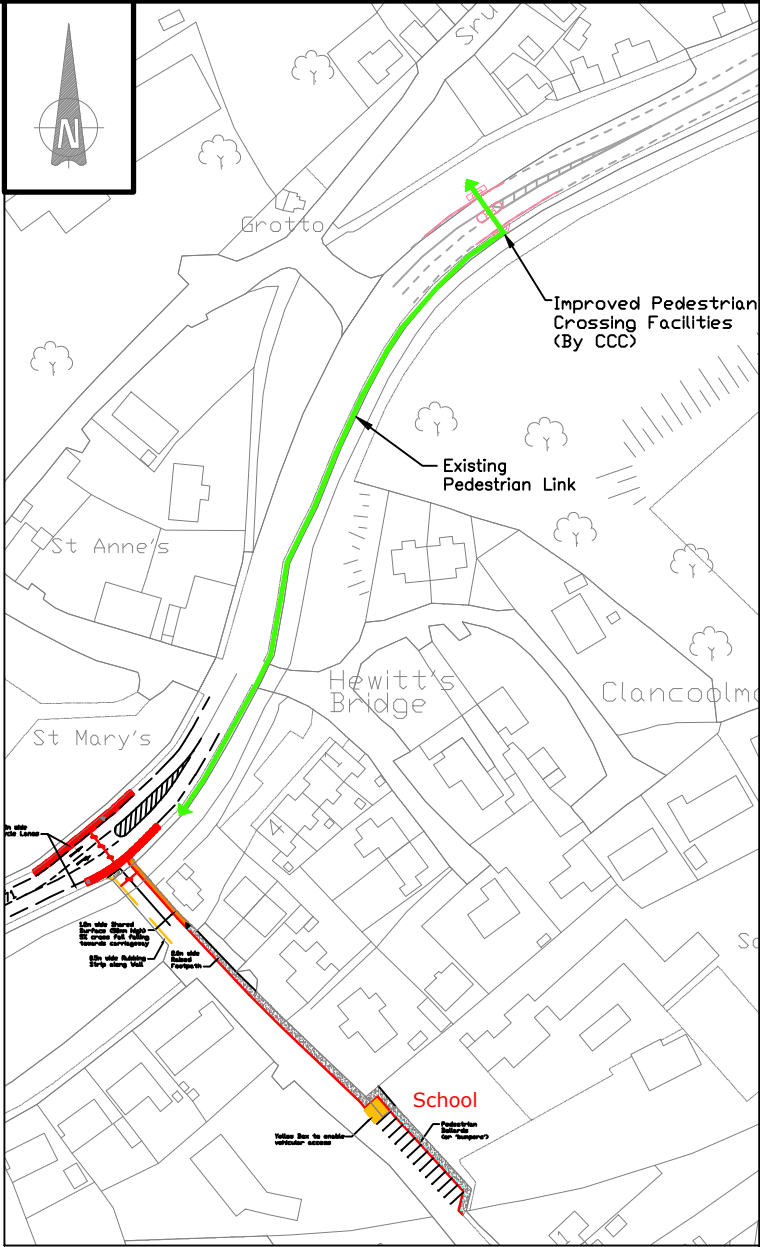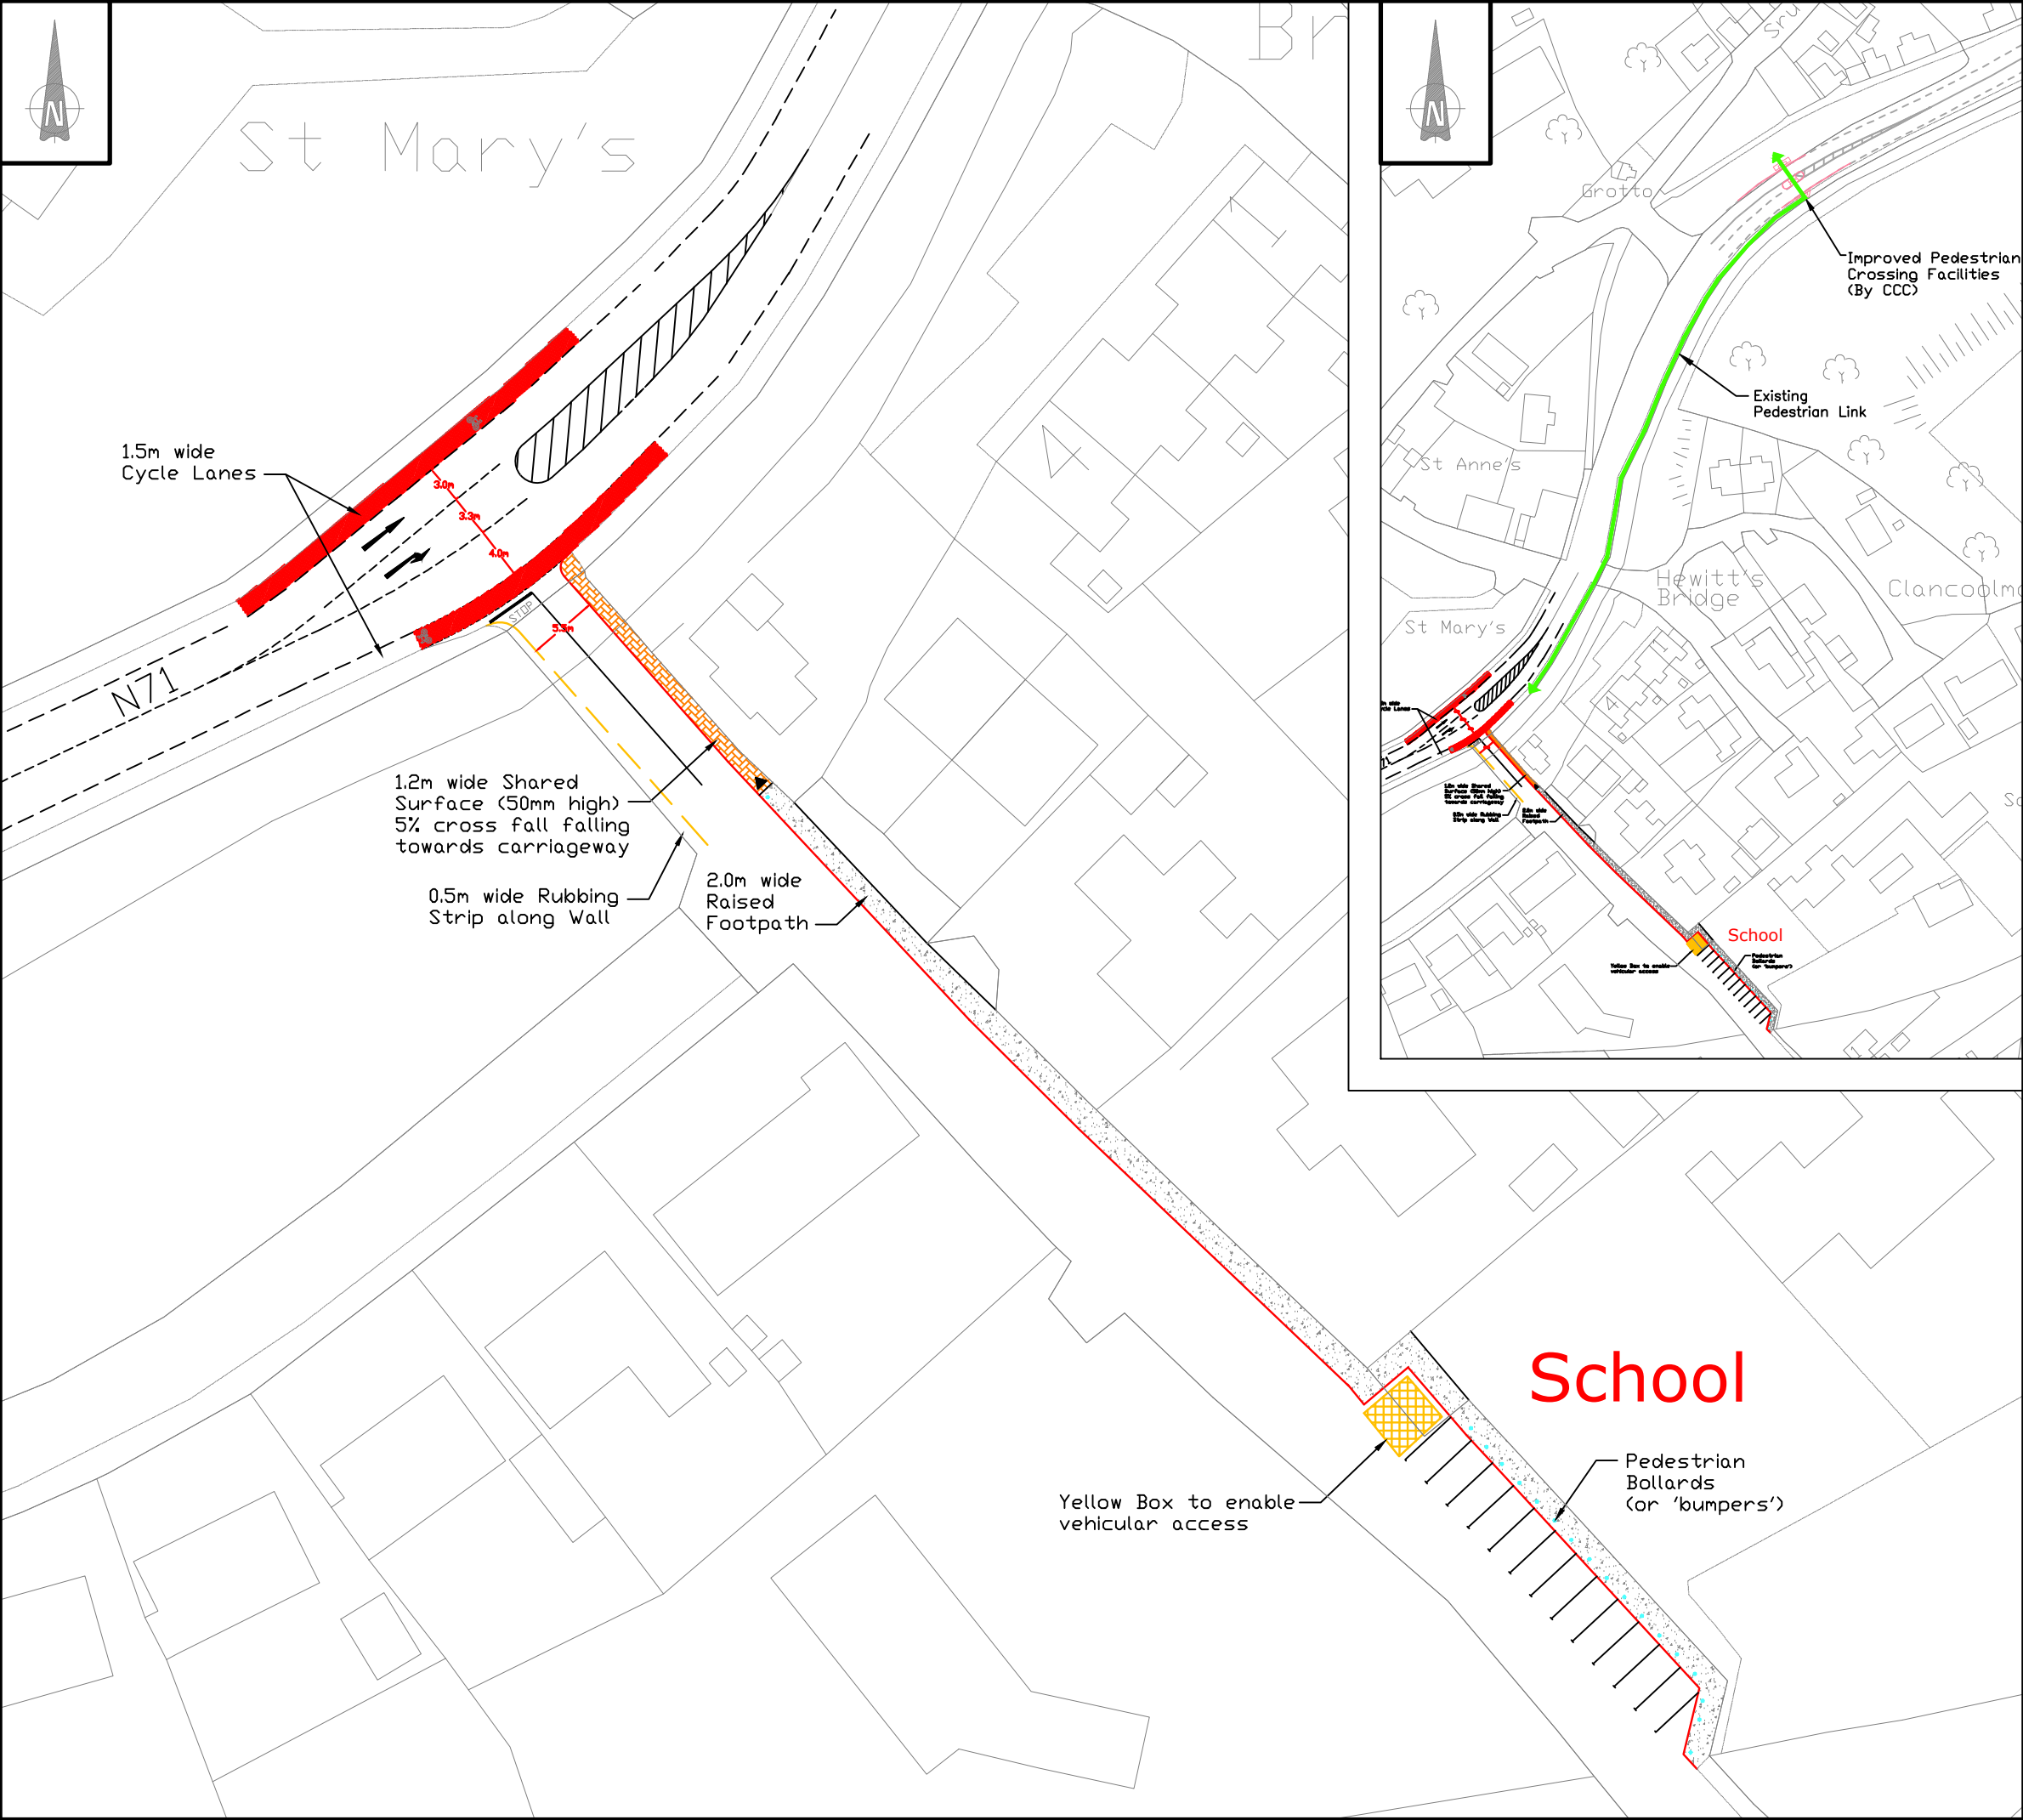

NOTES:

Figured dimensions only to be taken from this drawing.
All dimensions to be checked on site.

DRAFT

C	Cycle lane installed	TD	AA	25.04.16
B	Ped crossing removed as per CCC comments	TD	AA	15.04.16
A	Design amended as per CCC comments	TD	AA	23.02.16
Rev.	Description	Drawn	Chkd	Date

Client:

CORK COUNTY COUNCIL

Client Representative:



J. B. Barry & Partners Limited
3A East Gate Road, Eastgate
Little Island, Co. Cork,
Ireland.

Phone: +353-21-4524418
Fax: +353-21-4524419
E-mail: cork@jbbarry.ie

Project:

BANDON T-PREP

Drawing Title:


SCHOOL TRAVEL PLAN
BANDONBRIDGE NATIONAL SCHOOL

Drawn by:	T.D.	Date:	07.01.16
Checked by:	D.B.	Date:	11.01.16
Approved by:	A.A.	Date:	11.01.16

Scales: 1:500 [INSET 1:2000] @ A3

Stage: PRELIMINARY

Drawing No.:	Revision:
Y15 303 / PR / 25	C

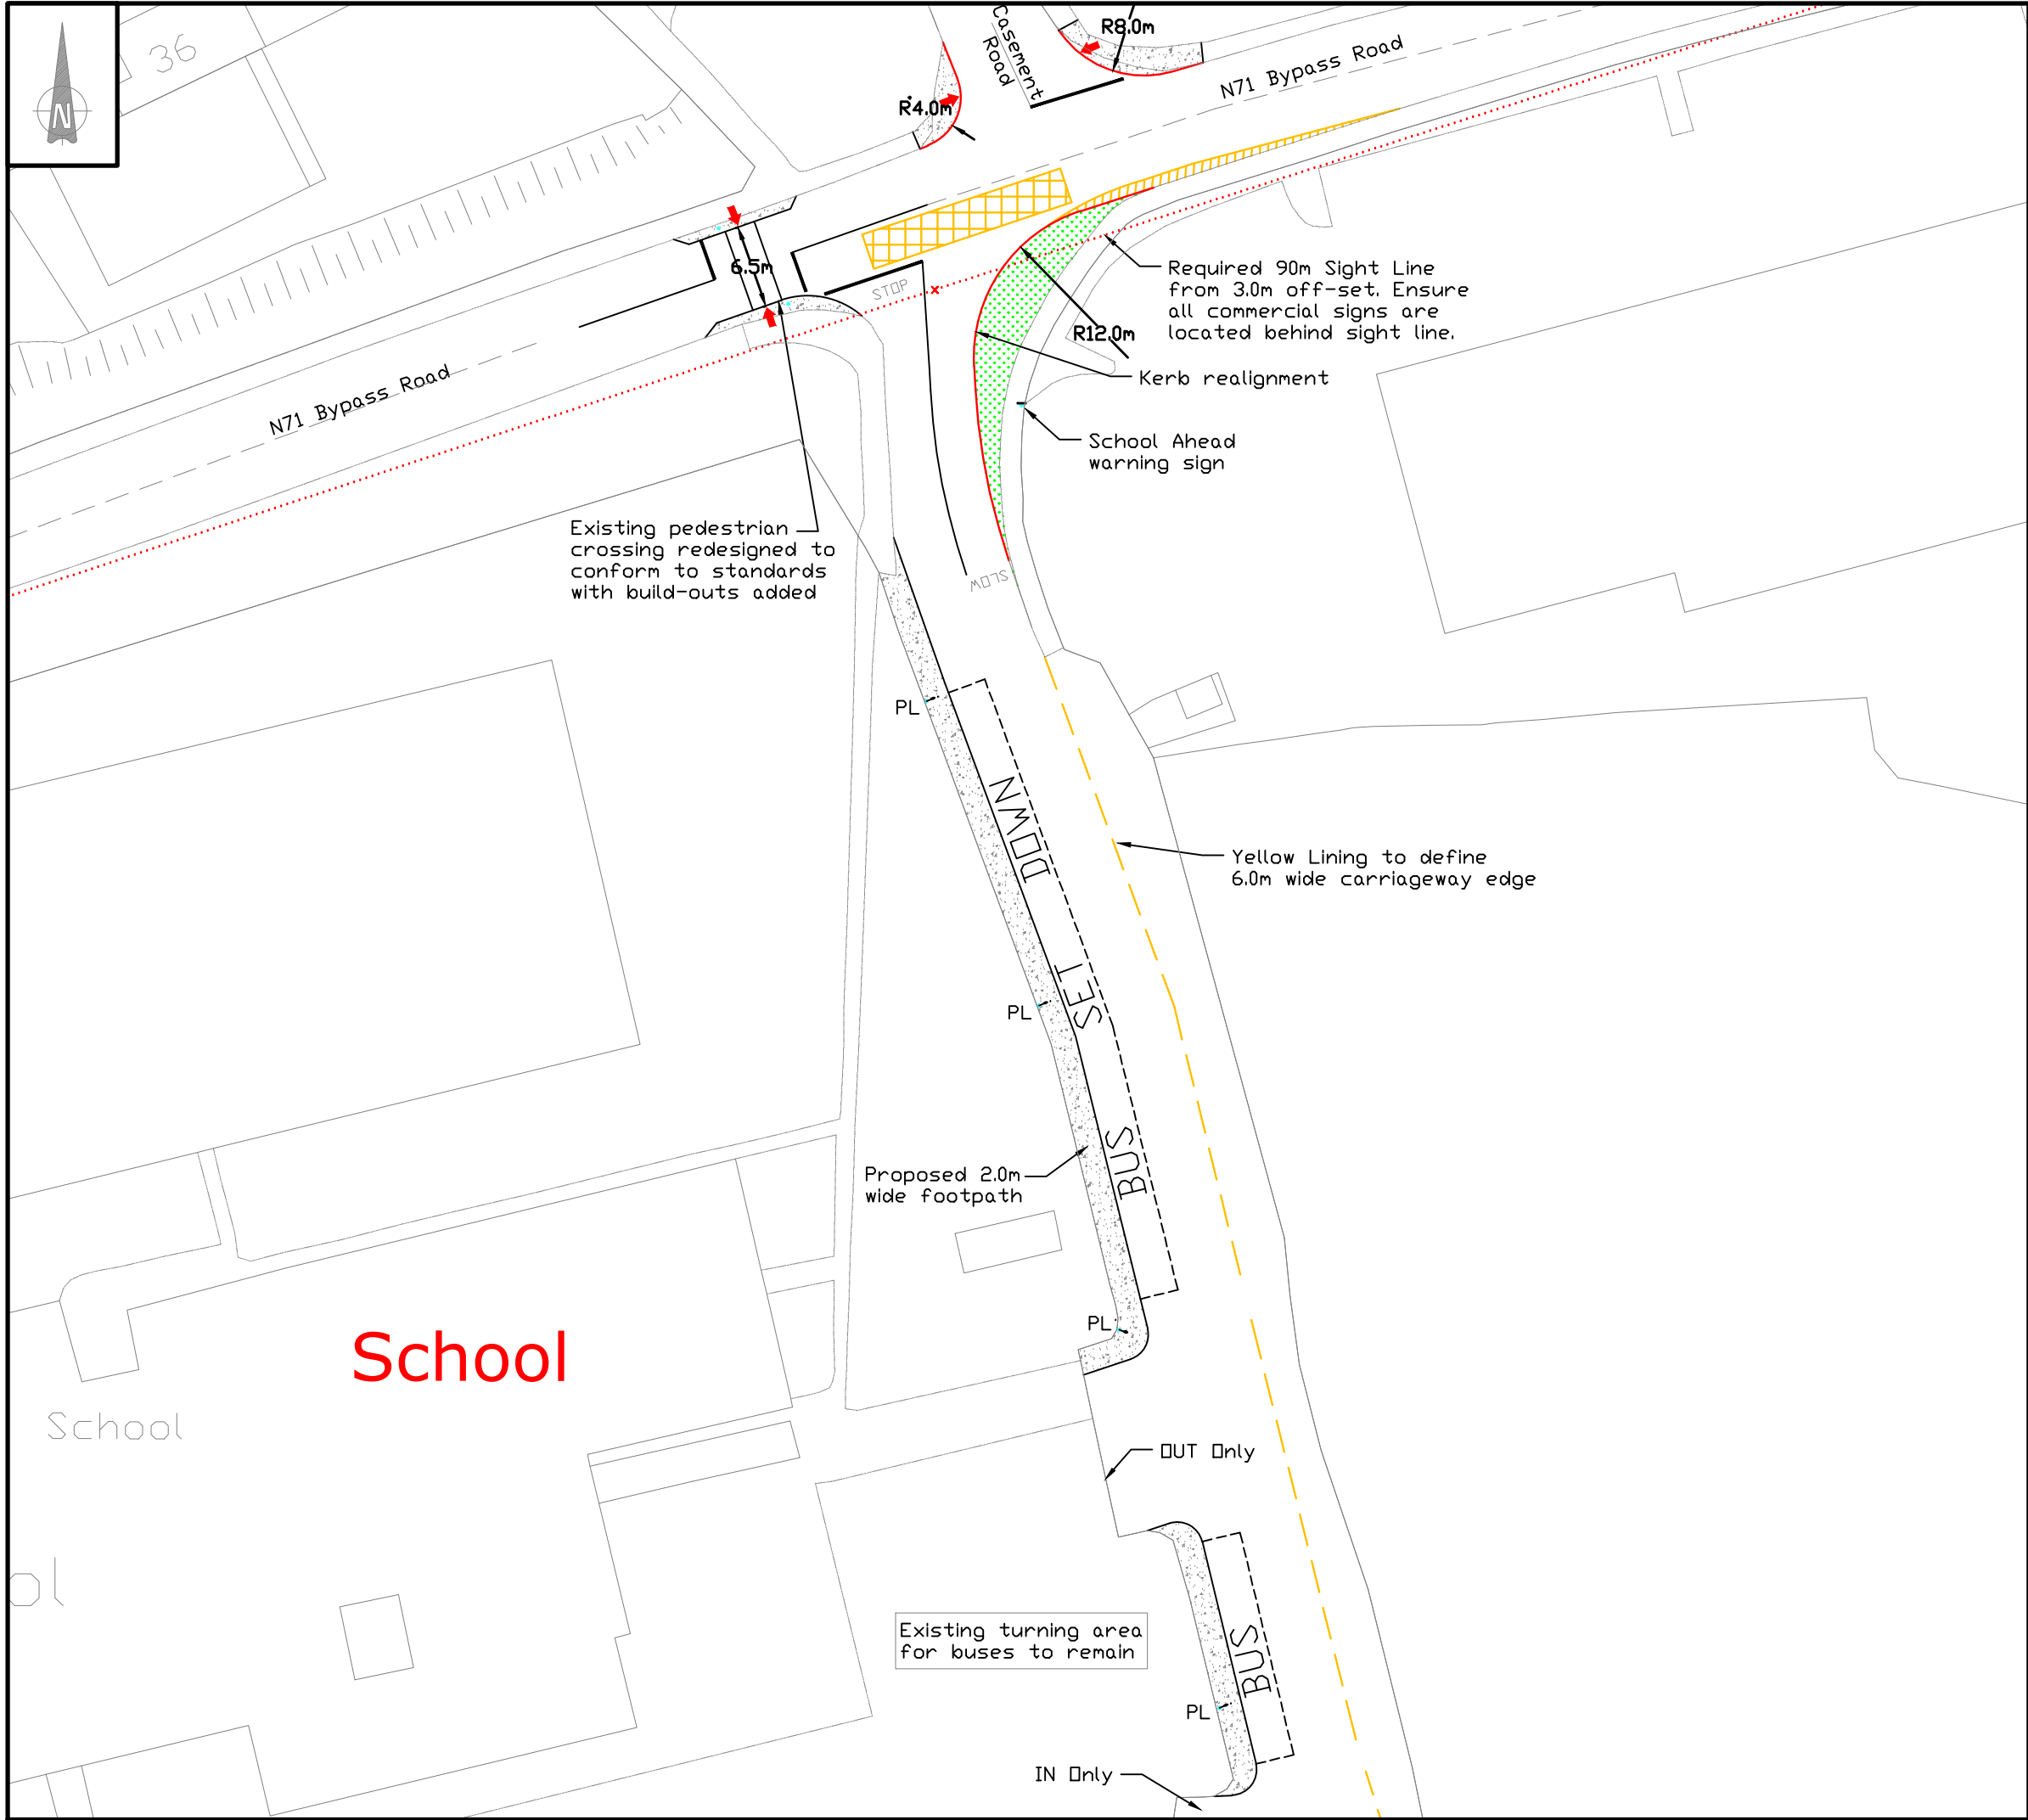

NOTES:

Figured dimensions only to be taken from this drawing.
All dimensions to be checked on site.

DRAFT

Rev.	Description	Drawn	Chkd	Date
A	Design amended as per CCC comments	TD	AA	23.02.16

Client: CORK COUNTY COUNCIL

Client Representative:
BARRY & PARTNERS
consulting engineers
J. B. Barry & Partners Limited
3A East Gate Road, Eastgate
Little Island, Co. Cork,
Ireland.
Phone: +353-21-4524418
Fax: +353-21-4524419
E-mail: cork@jbbarry.ie

Project: BANDON T-PREP



Drawing Title:
SCHOOL TRAVEL PLAN
PRESENTATION COLLEGE

Drawn by:	T.D.	Date:	11.01.16
Checked by:	D.B.	Date:	11.01.16
Approved by:	A.A.	Date:	11.01.16

Scales: 1:500 @ A3

Stage: PRELIMINARY

Drawing No.:	Y15 303 / PR / 26	Revision:	A
--------------	-------------------	-----------	---

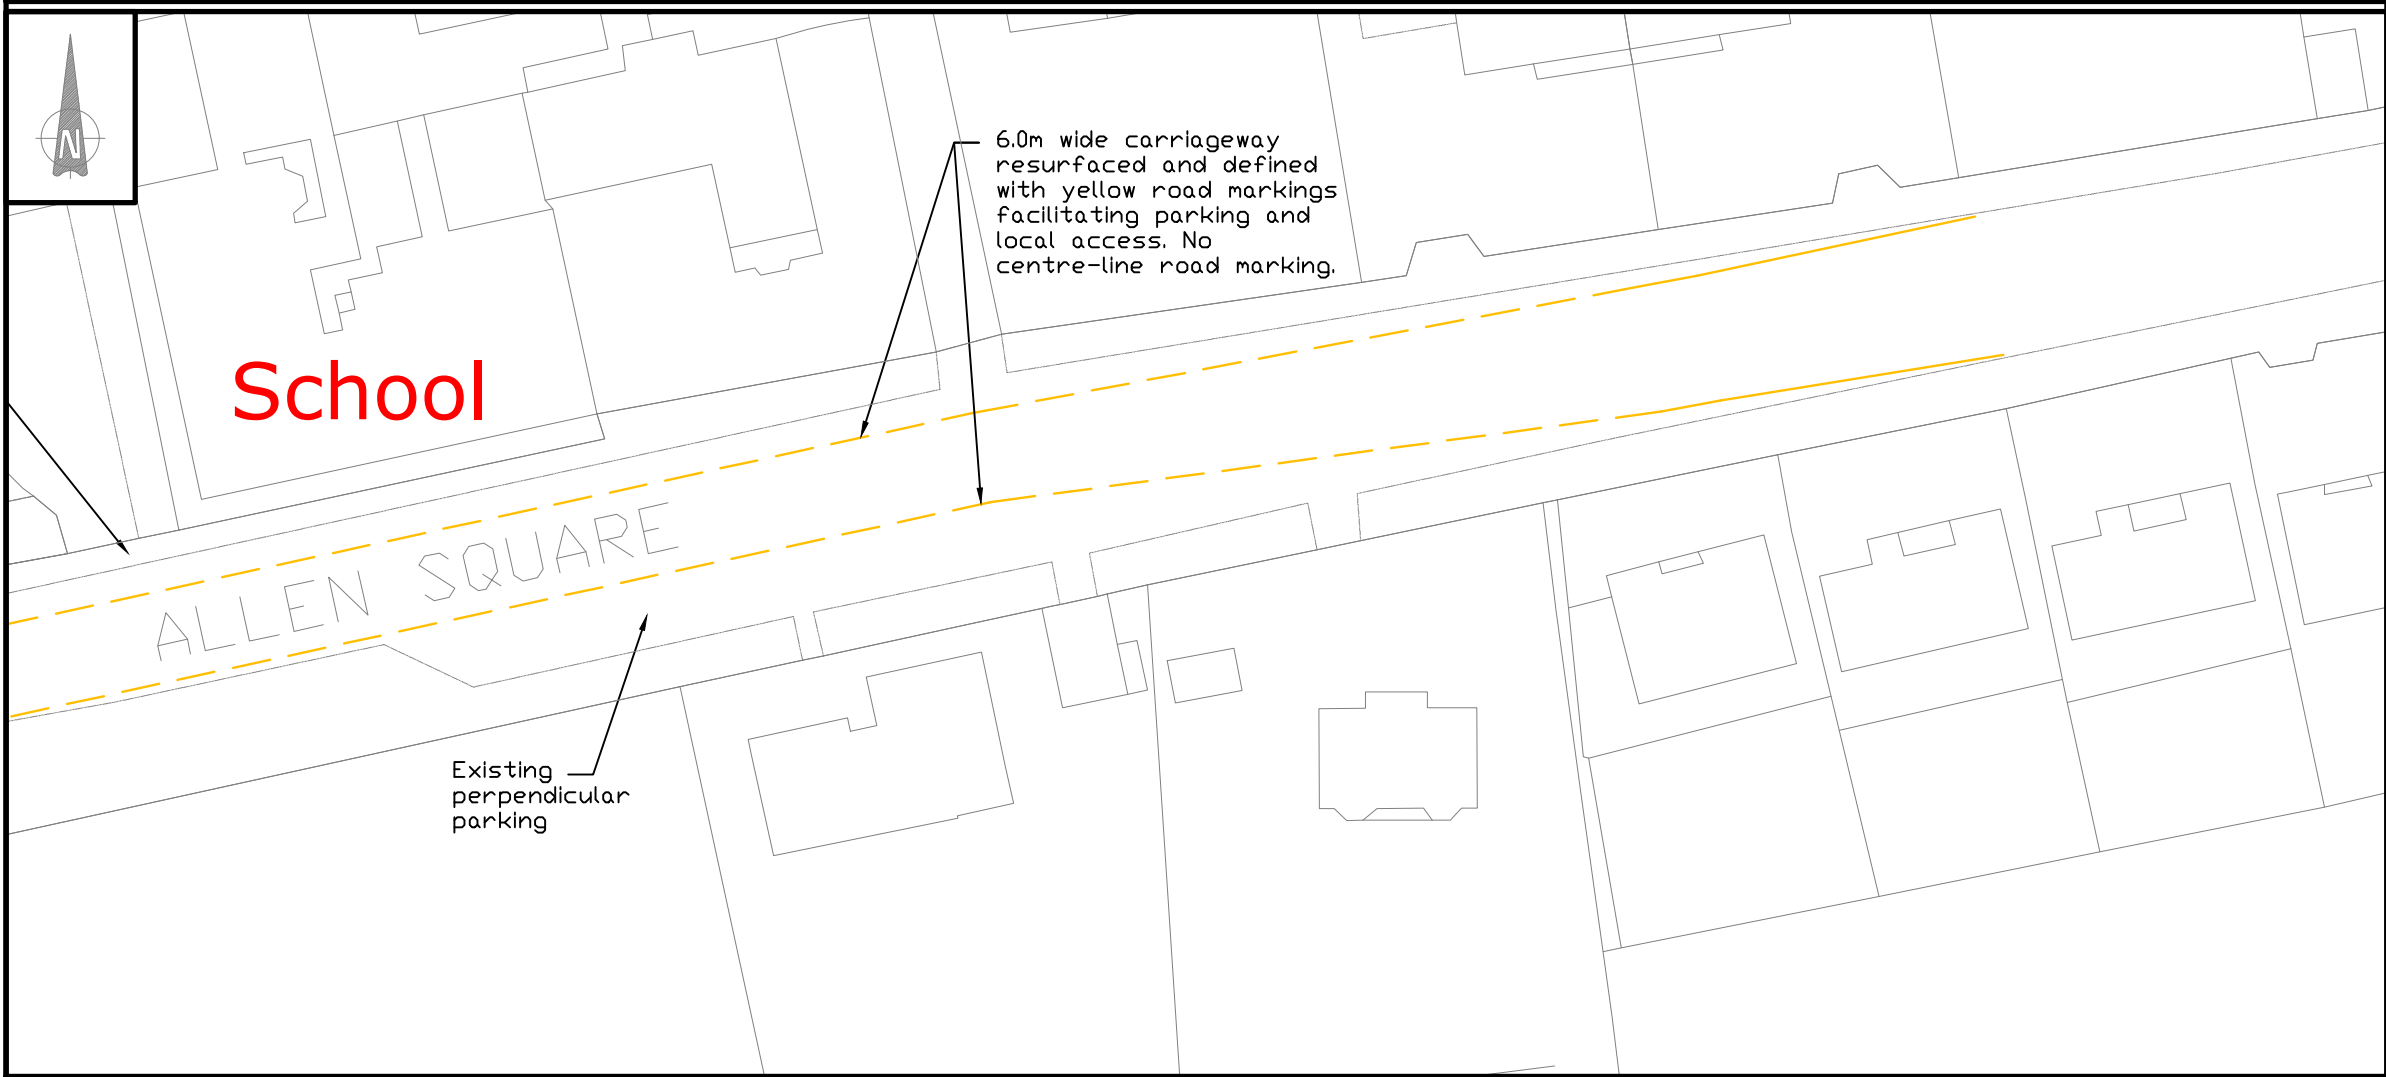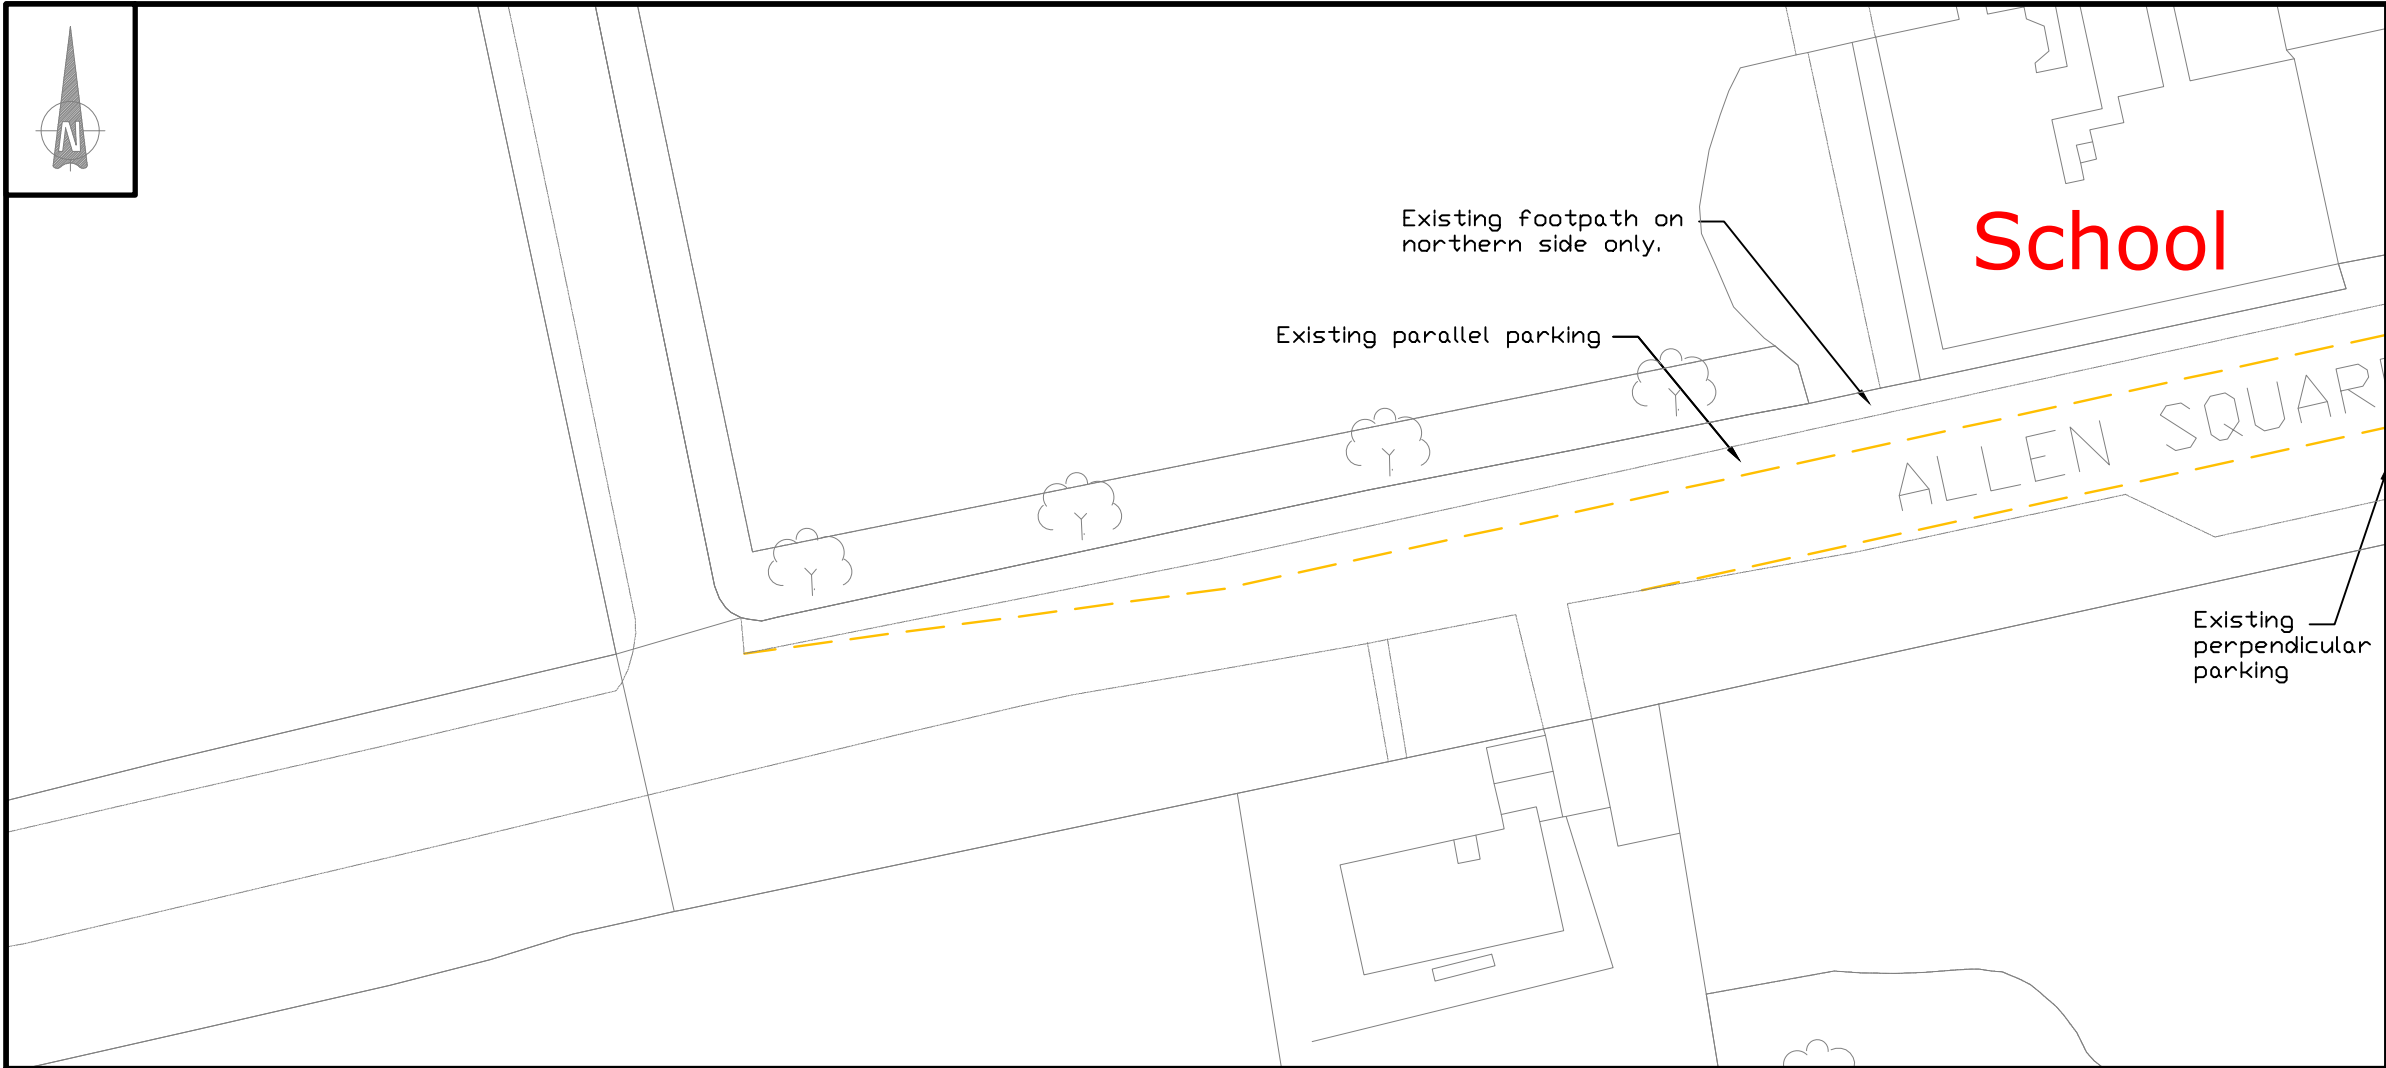


NOTES:

Figured dimensions only to be taken from this drawing.
All dimensions to be checked on site.

DRAFT



A	Design amended as per CCC comments	TD	AA	23.02.16
Rev.	Description	Drawn	Chkd	Date
Client:				
CORK COUNTY COUNCIL				
Client Representative:				
		BARRY & PARTNERS consulting engineers		
		J. B. Barry & Partners Limited 3A East Gate Road, Eastgate Little Island, Co. Cork, Ireland. Phone: +353-21-4524418 Fax: +353-21-4524419 E-mail: cork@jbbarry.ie		
Project:				
BANDON T-PREP				
Drawing Title:				
SCHOOL TRAVEL PLAN HAMILTON HIGH SCHOOL				
Drawn by:	T.D.	Date:	07.01.16	
Checked by:	D.B.	Date:	11.01.16	
Approved by:	A.A.	Date:	11.01.16	
Scales: 1:500 @ A3				
Stage: PRELIMINARY				
Drawing No.: Y15 303 / PR / 27			Revision: A	

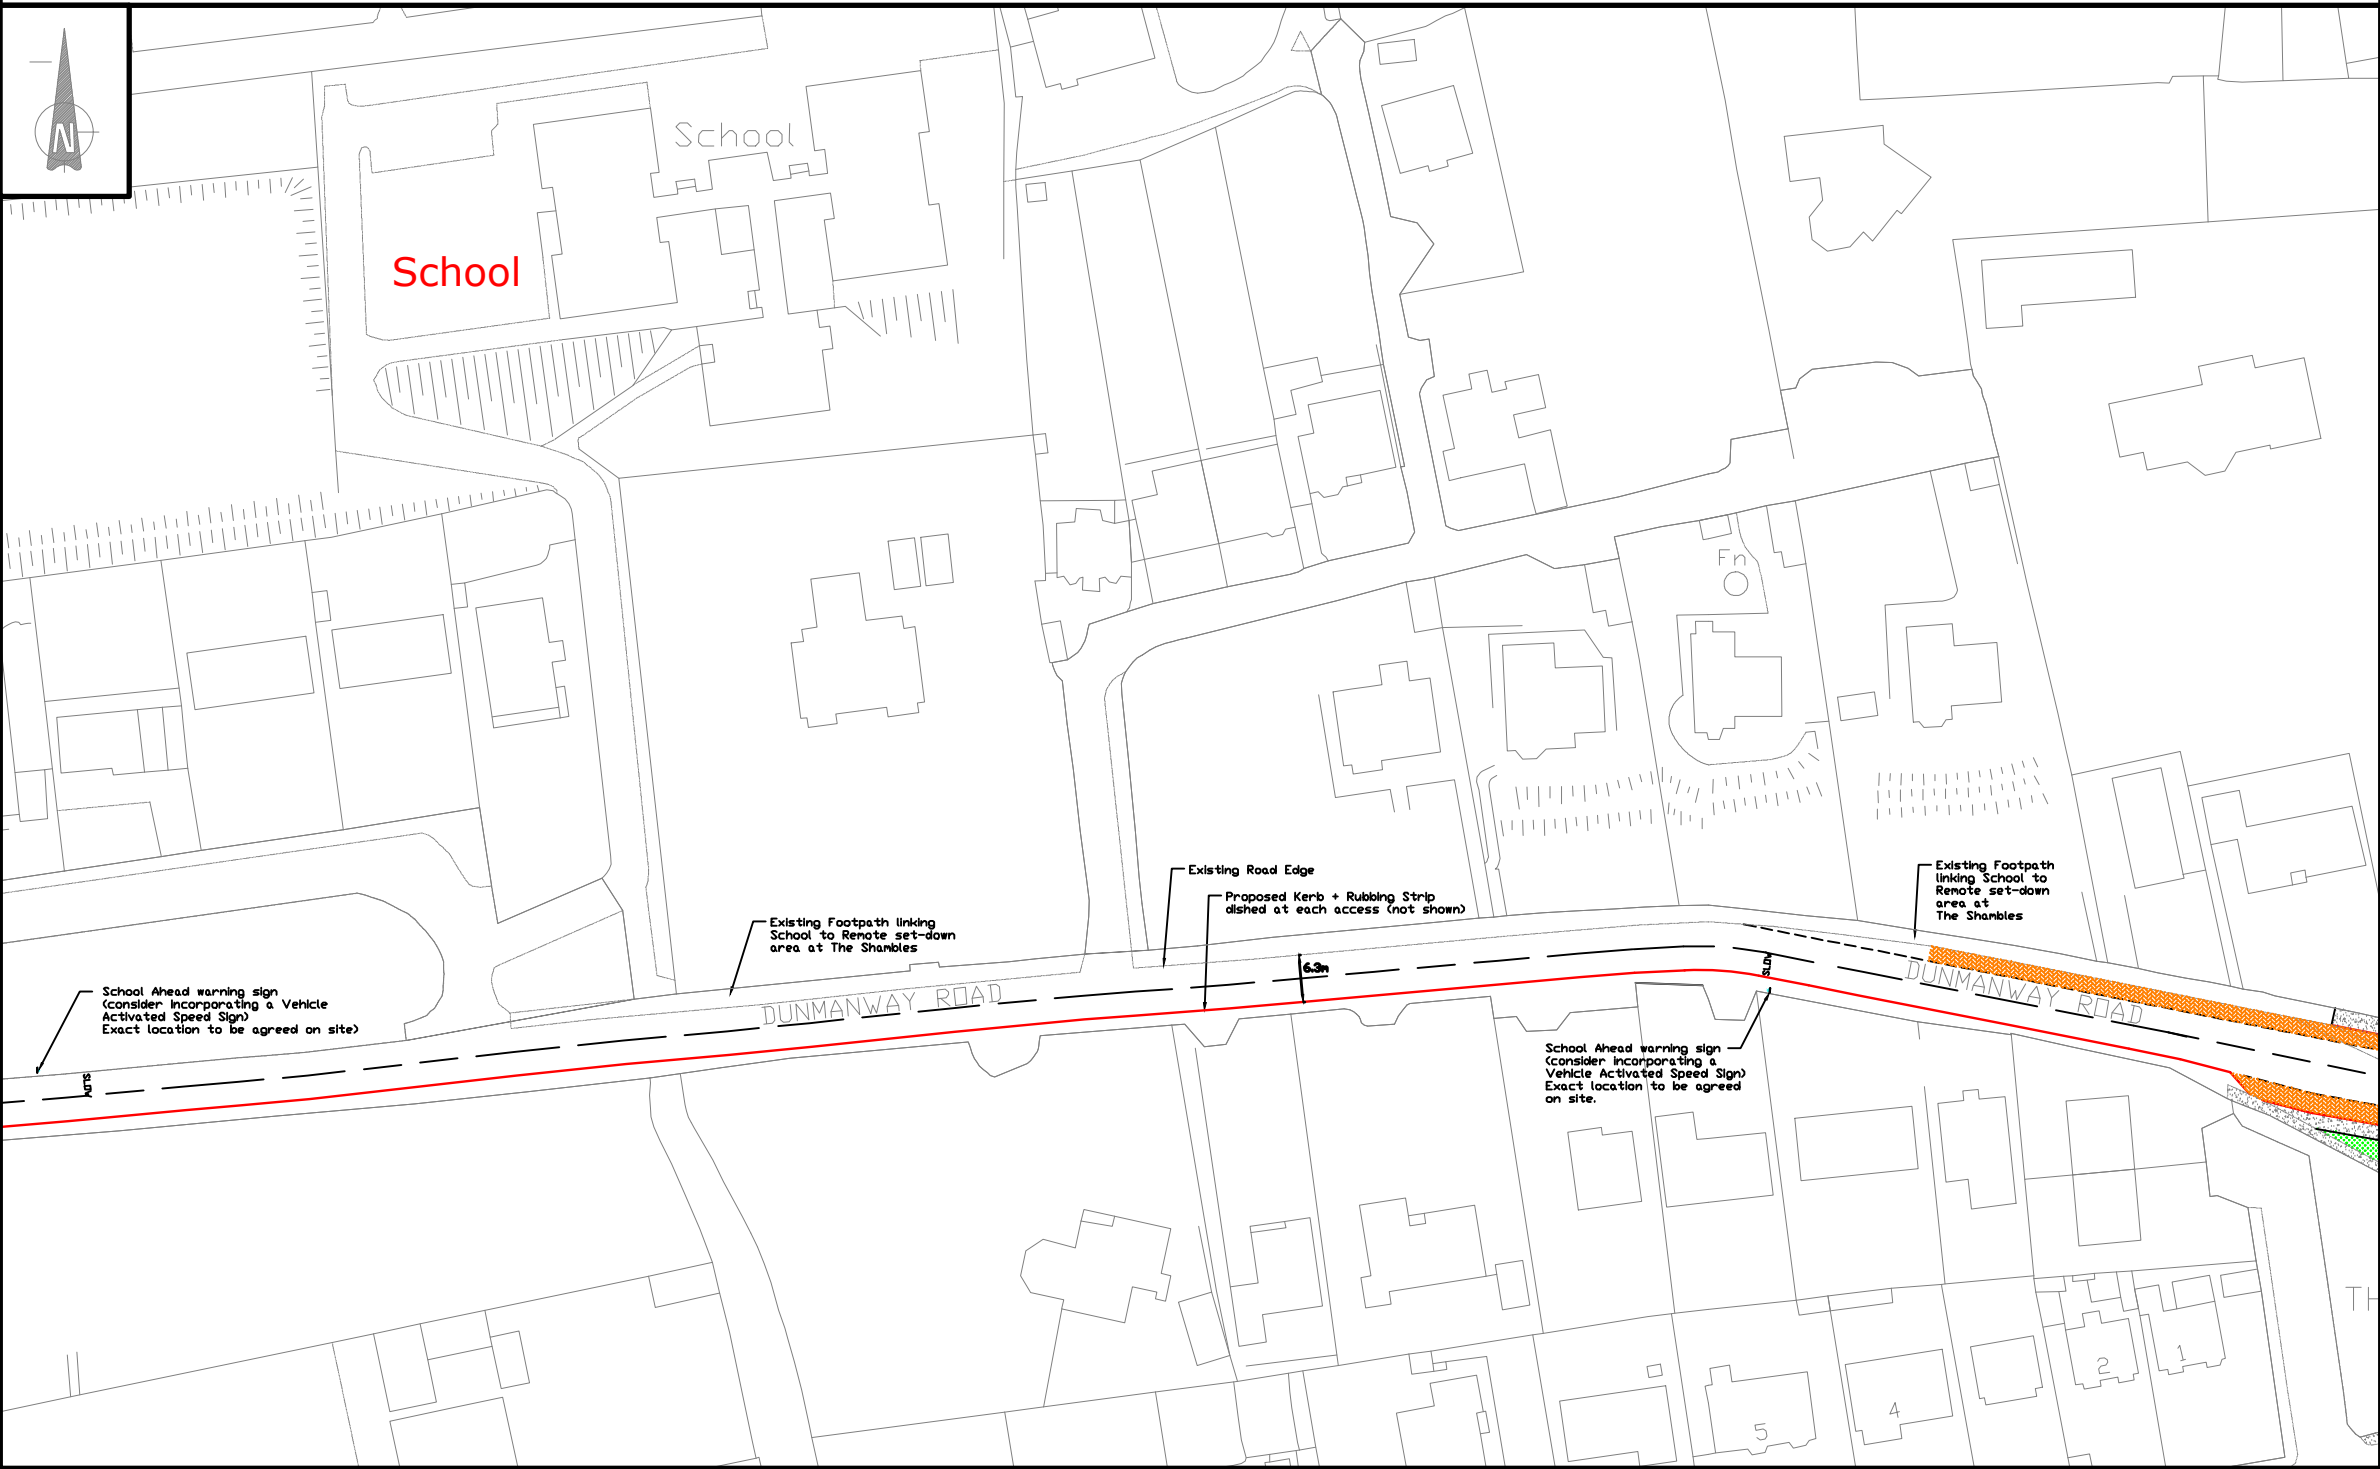

NOTES:
Figured dimensions only to be taken from this drawing.
All dimensions to be checked on site.

DRAFT


B	Advance warning sign revised	TD	AA	25.04.16
A	Design amended as per CCC comments	TD	AA	23.02.16
Rev.	Description	Drawn	Chkd	Date
Client:				
CORK COUNTY COUNCIL				
Client Representative:				
		J. B. Barry & Partners Limited 3A East Gate Road, Eastgate Little Island, Co. Cork, Ireland. Phone: +353-21-4524418 Fax: +353-21-4524419 E-mail: cork@jbbarry.ie		
Project:				
BANDON T-PREP				
Drawing Title:				
SCHOOL TRAVEL PLAN PRESENTATION CONVENT PRIMARY SCHOOL				
Drawn by:	T.D.	Date:	07.01.16	
Checked by:	D.B.	Date:	11.01.16	
Approved by:	A.A.	Date:	11.01.16	
Scales:	1:1000 @ A3			
Stage:	PRELIMINARY			
Drawing No.:			Revision:	
Y15 303 / PR / 28			B	

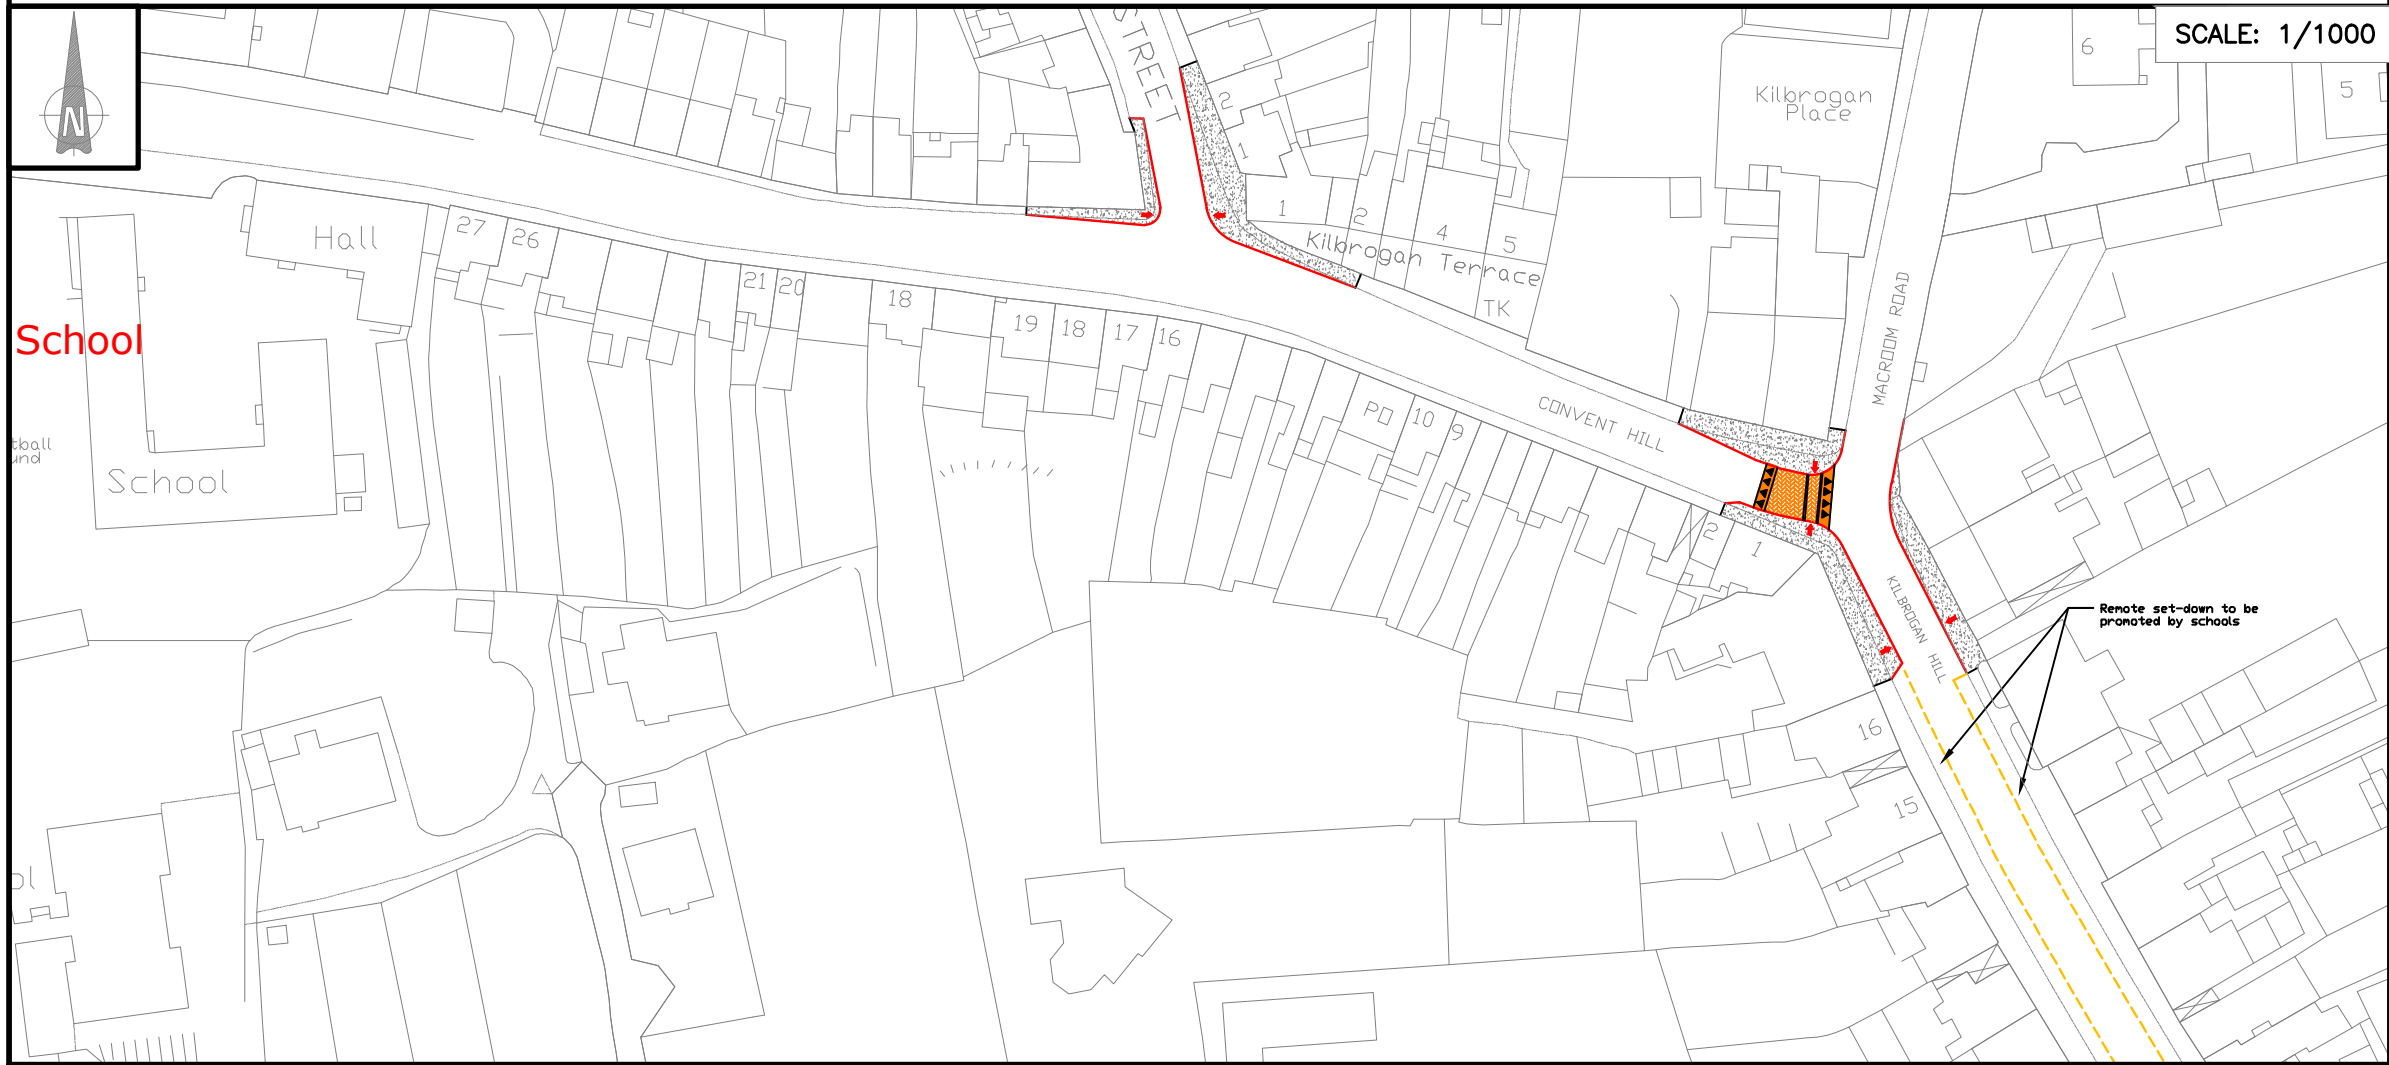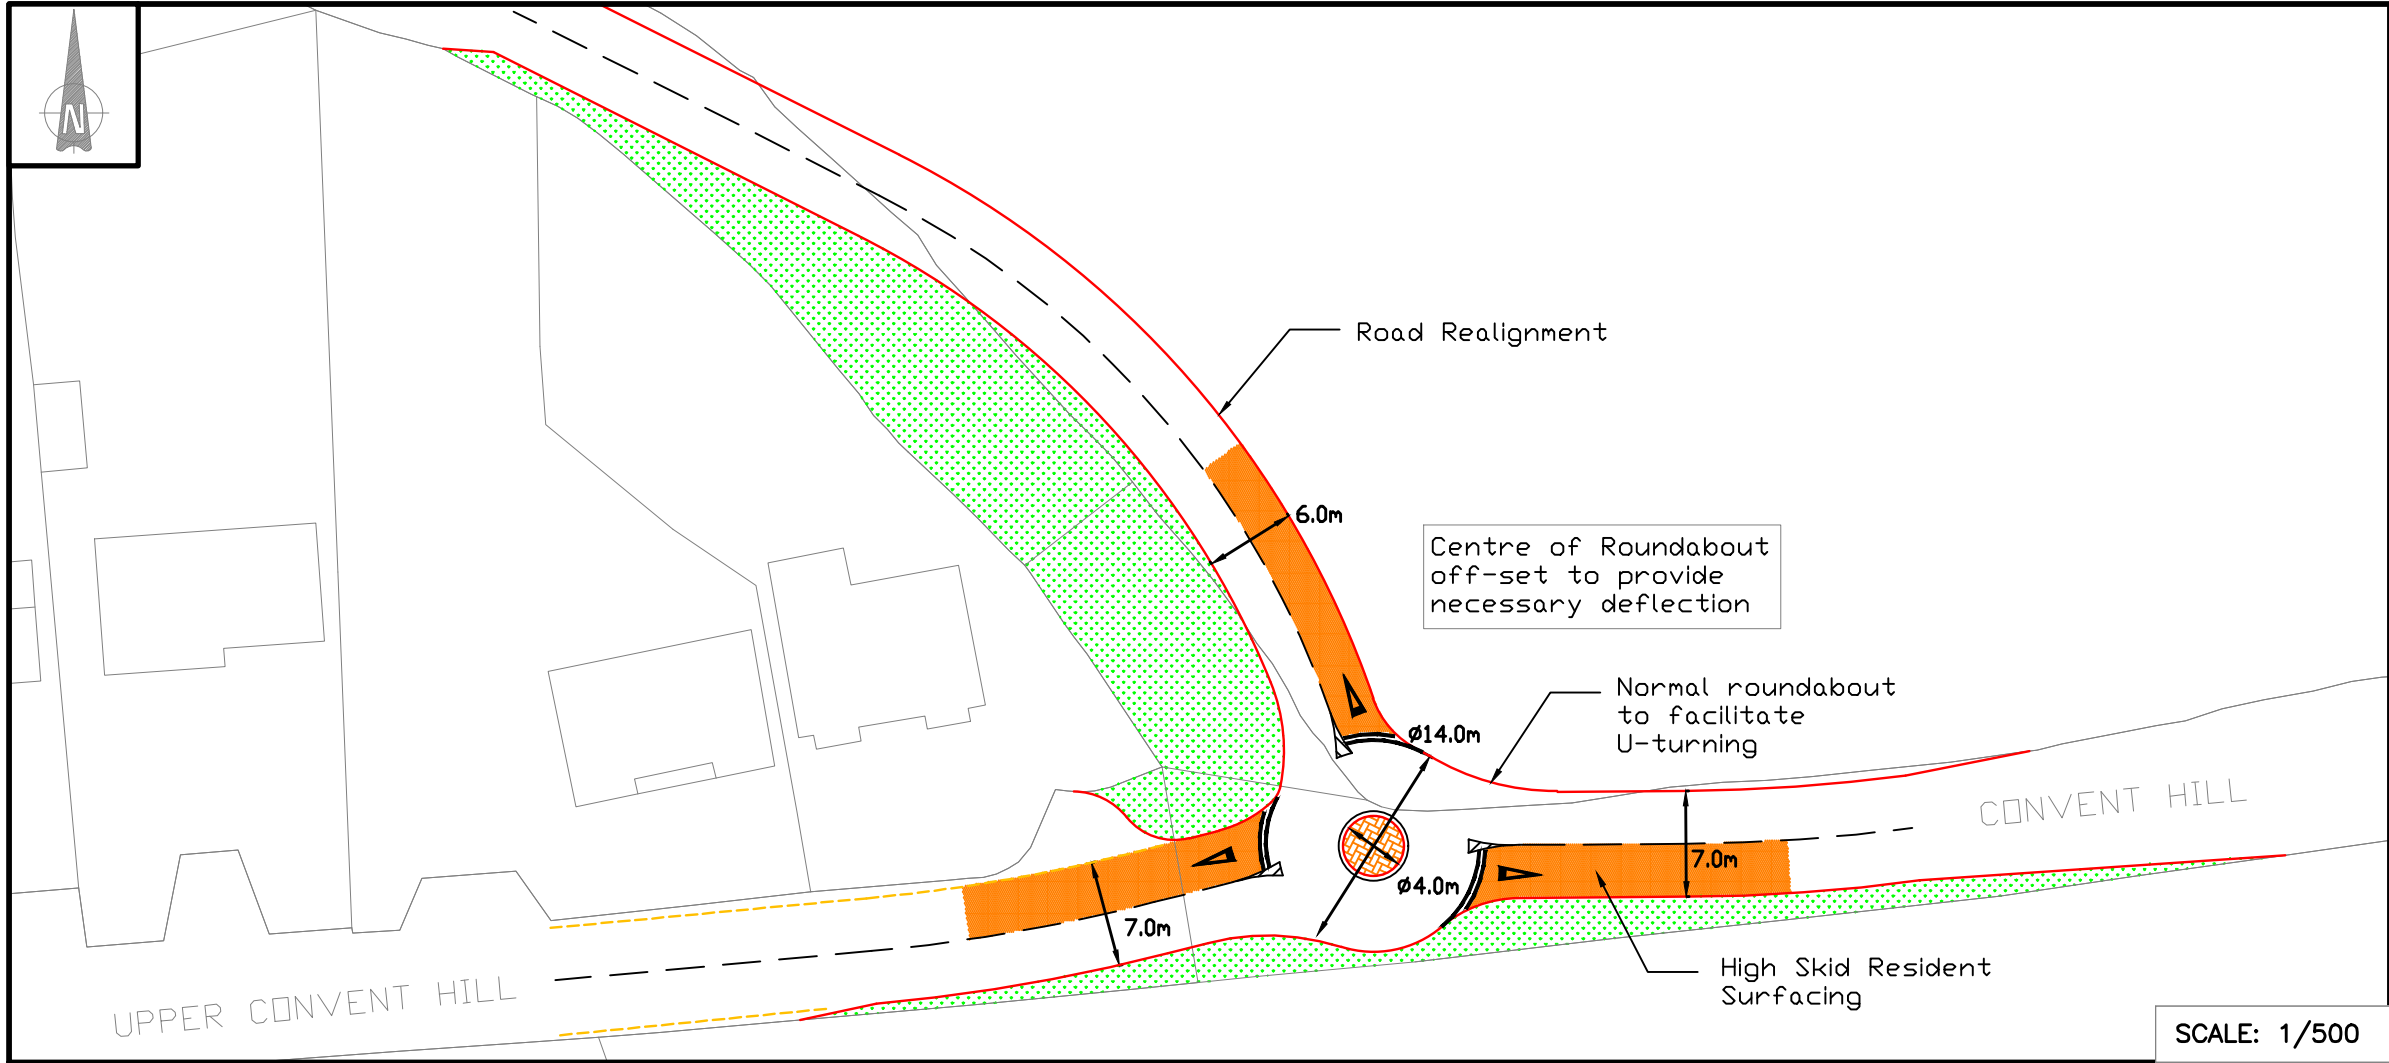

NOTES:


Figured dimensions only to be taken from this drawing.
All dimensions to be checked on site.

KEY MAP:

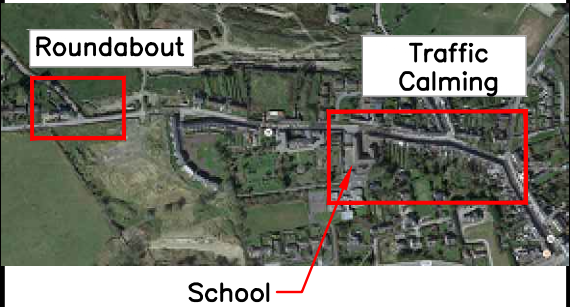

DRAFT

B	Roundabout relocated as per CCC comments	TD	AA	15.04.16
A	Design amended as per CCC comments	TD	AA	23.02.16
Rev.	Description	Drawn	Chkd	Date
Client: CORK COUNTY COUNCIL				
Client Representative:  BARRY & PARTNERS consulting engineers J. B. Barry & Partners Limited 3A East Gate Road, Eastgate Little Island, Co. Cork, Ireland. Phone: +353-21-4524418 Fax: +353-21-4524419 E-mail: cork@jbbarry.ie				
Project: BANDON T-PREP				
Drawing Title: SCHOOL TRAVEL PLAN SCOIL PHÁDRAIG NOAFA				
Drawn by: T.D.		Date:		07.01.16
Checked by: D.B.		Date:		11.01.16
Approved by: A.A.		Date:		11.01.16
Scales:		1:1000 @ A3		
Stage:		PRELIMINARY		
Drawing No.: Y15 303 / PR / 29			Revision: B	

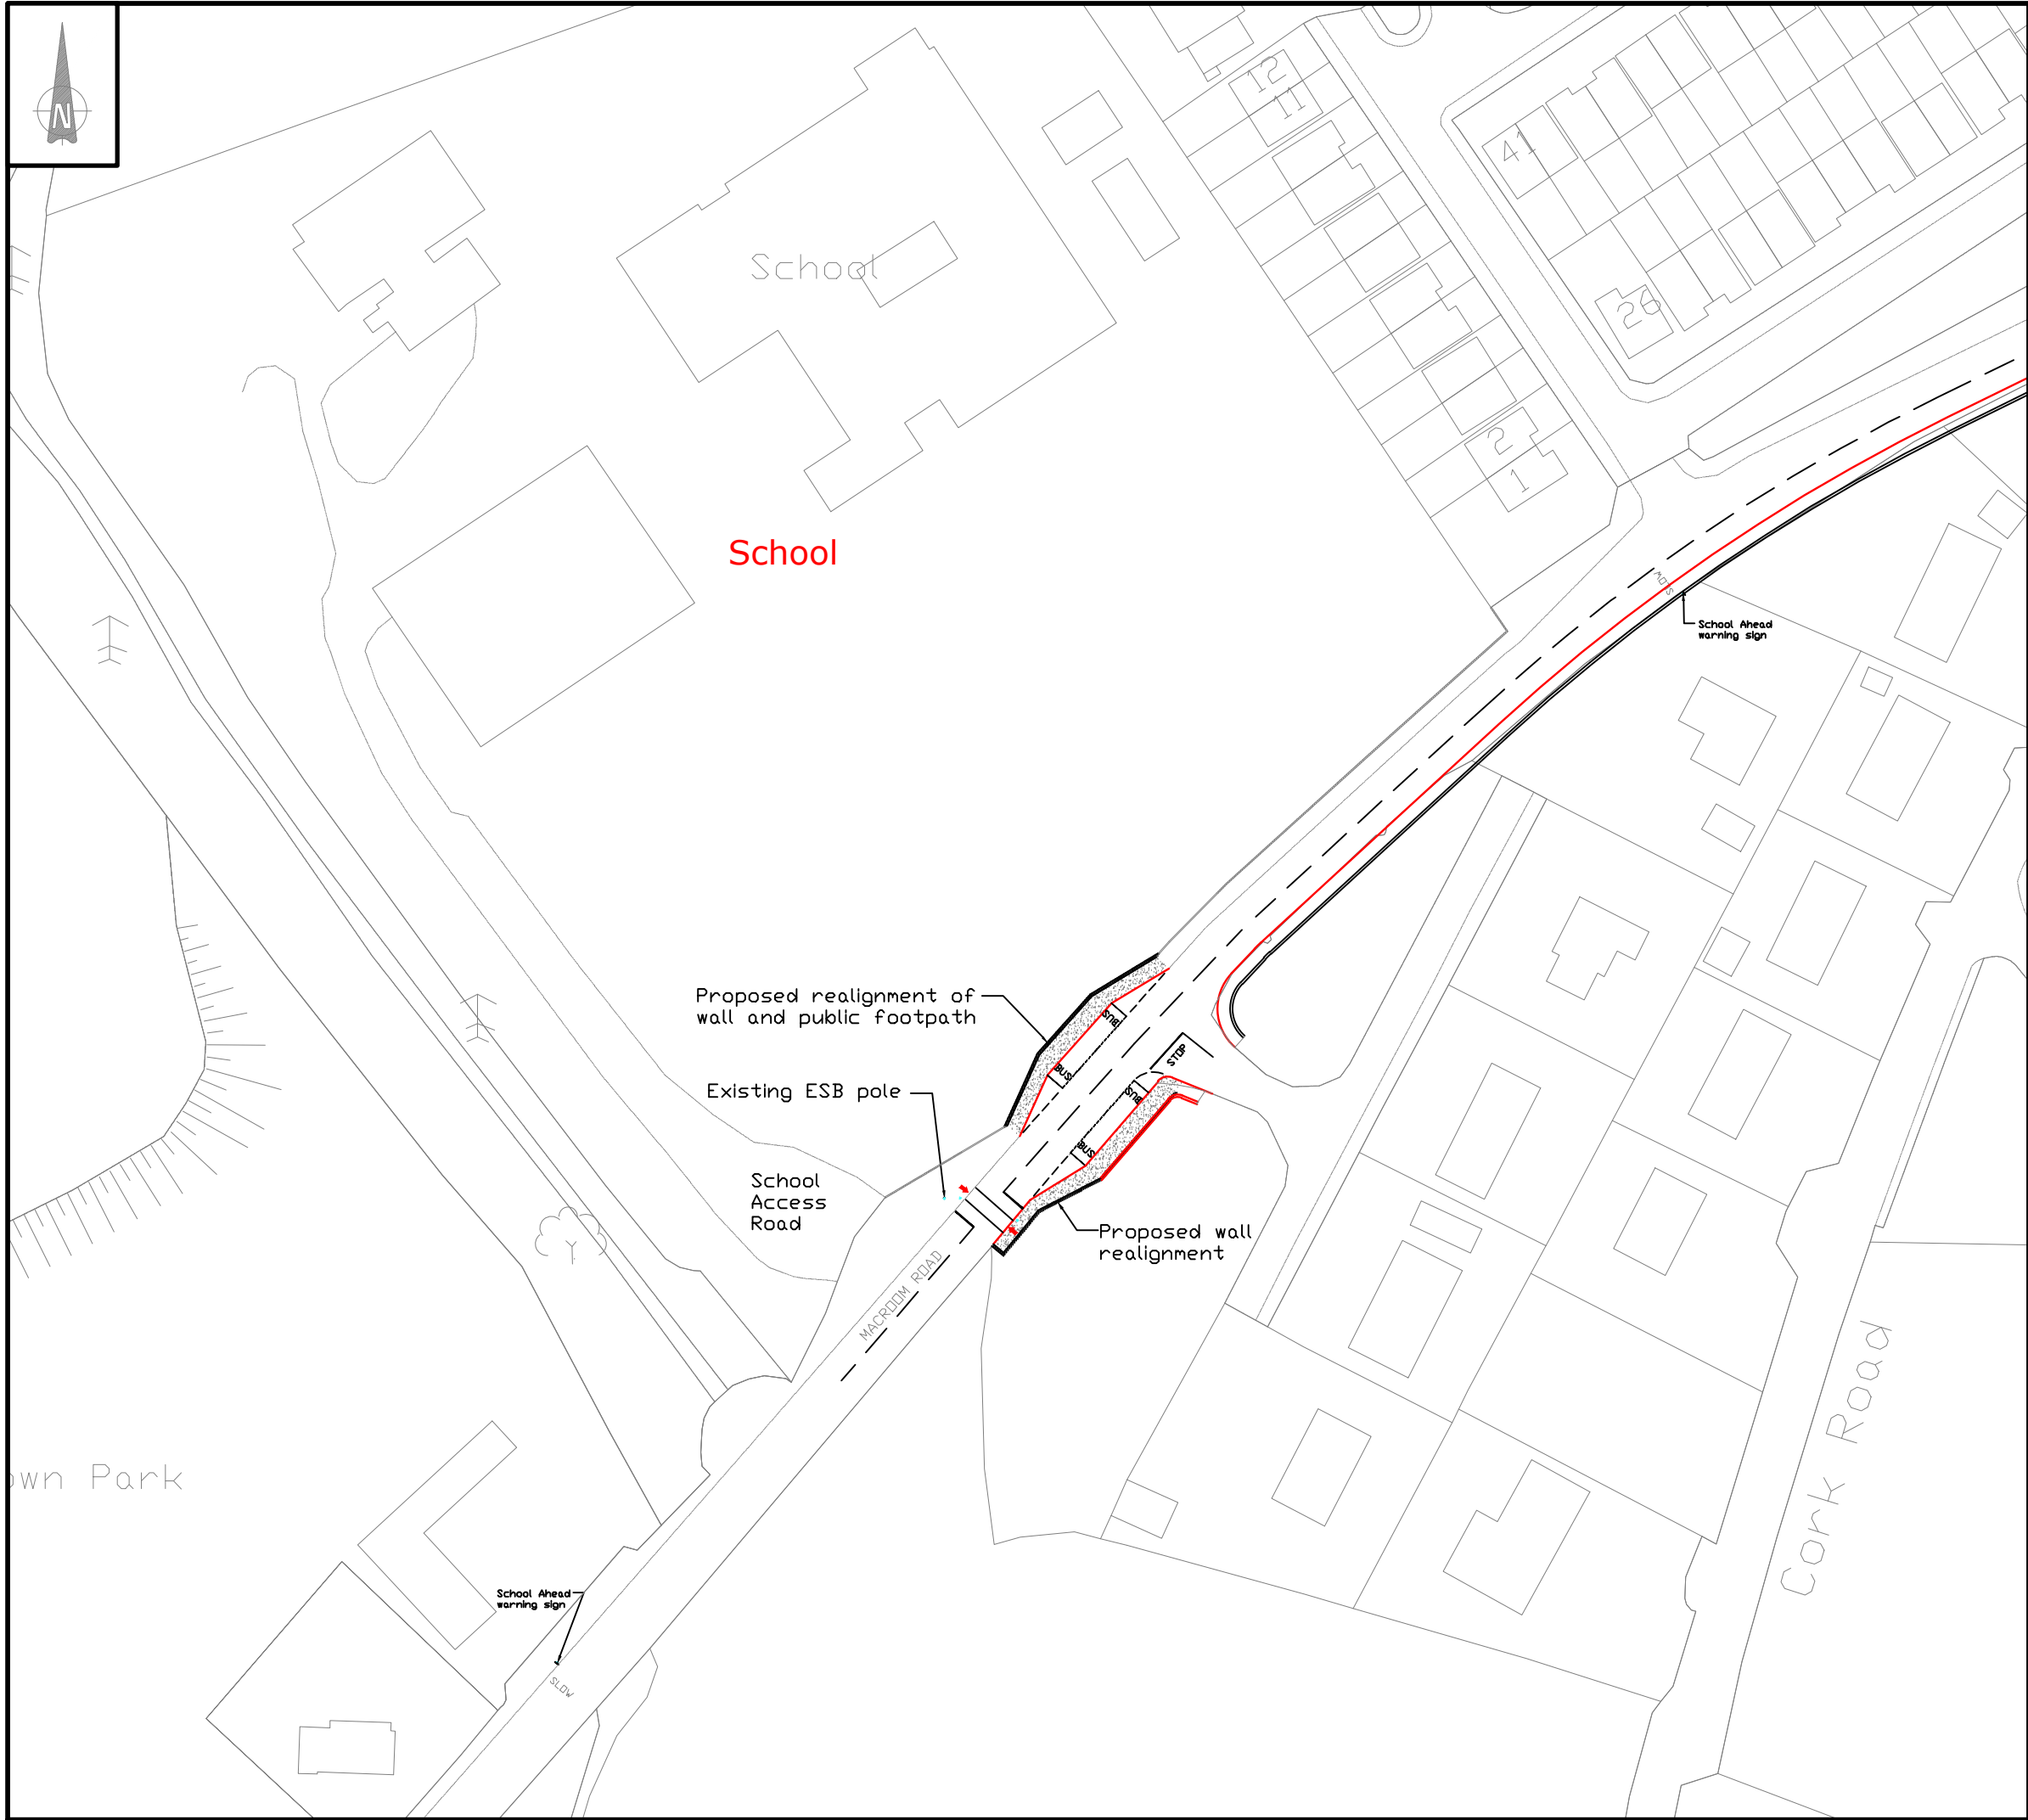


NOTES:
Figured dimensions only to be taken from this drawing.
All dimensions to be checked on site.

DRAFT

A	Design amended as per CCC comments	TD	AA	23.02.16
Rev.	Description	Drawn	Chkd	Date
Client:				
CORK COUNTY COUNCIL				
Client Representative:				
		J. B. Barry & Partners Limited 3A East Gate Road, Eastgate Little Island, Co. Cork, Ireland. Phone: +353-21-4524418 Fax: +353-21-4524419 E-mail: cork@jbbarry.ie		
Project:				
BANDON T-PREP				
Drawing Title:				
SCHOOL TRAVEL PLAN KILBROGAN COLLEGE SCHOOL				
Drawn by:	T.D.	Date:	07.01.16	
Checked by:	D.B.	Date:	11.01.16	
Approved by:	A.A.	Date:	11.01.16	
Scales: 1:1000 @ A3				
Stage: PRELIMINARY				
Drawing No.:			Revision:	
Y15 303 / PR / 30			A	




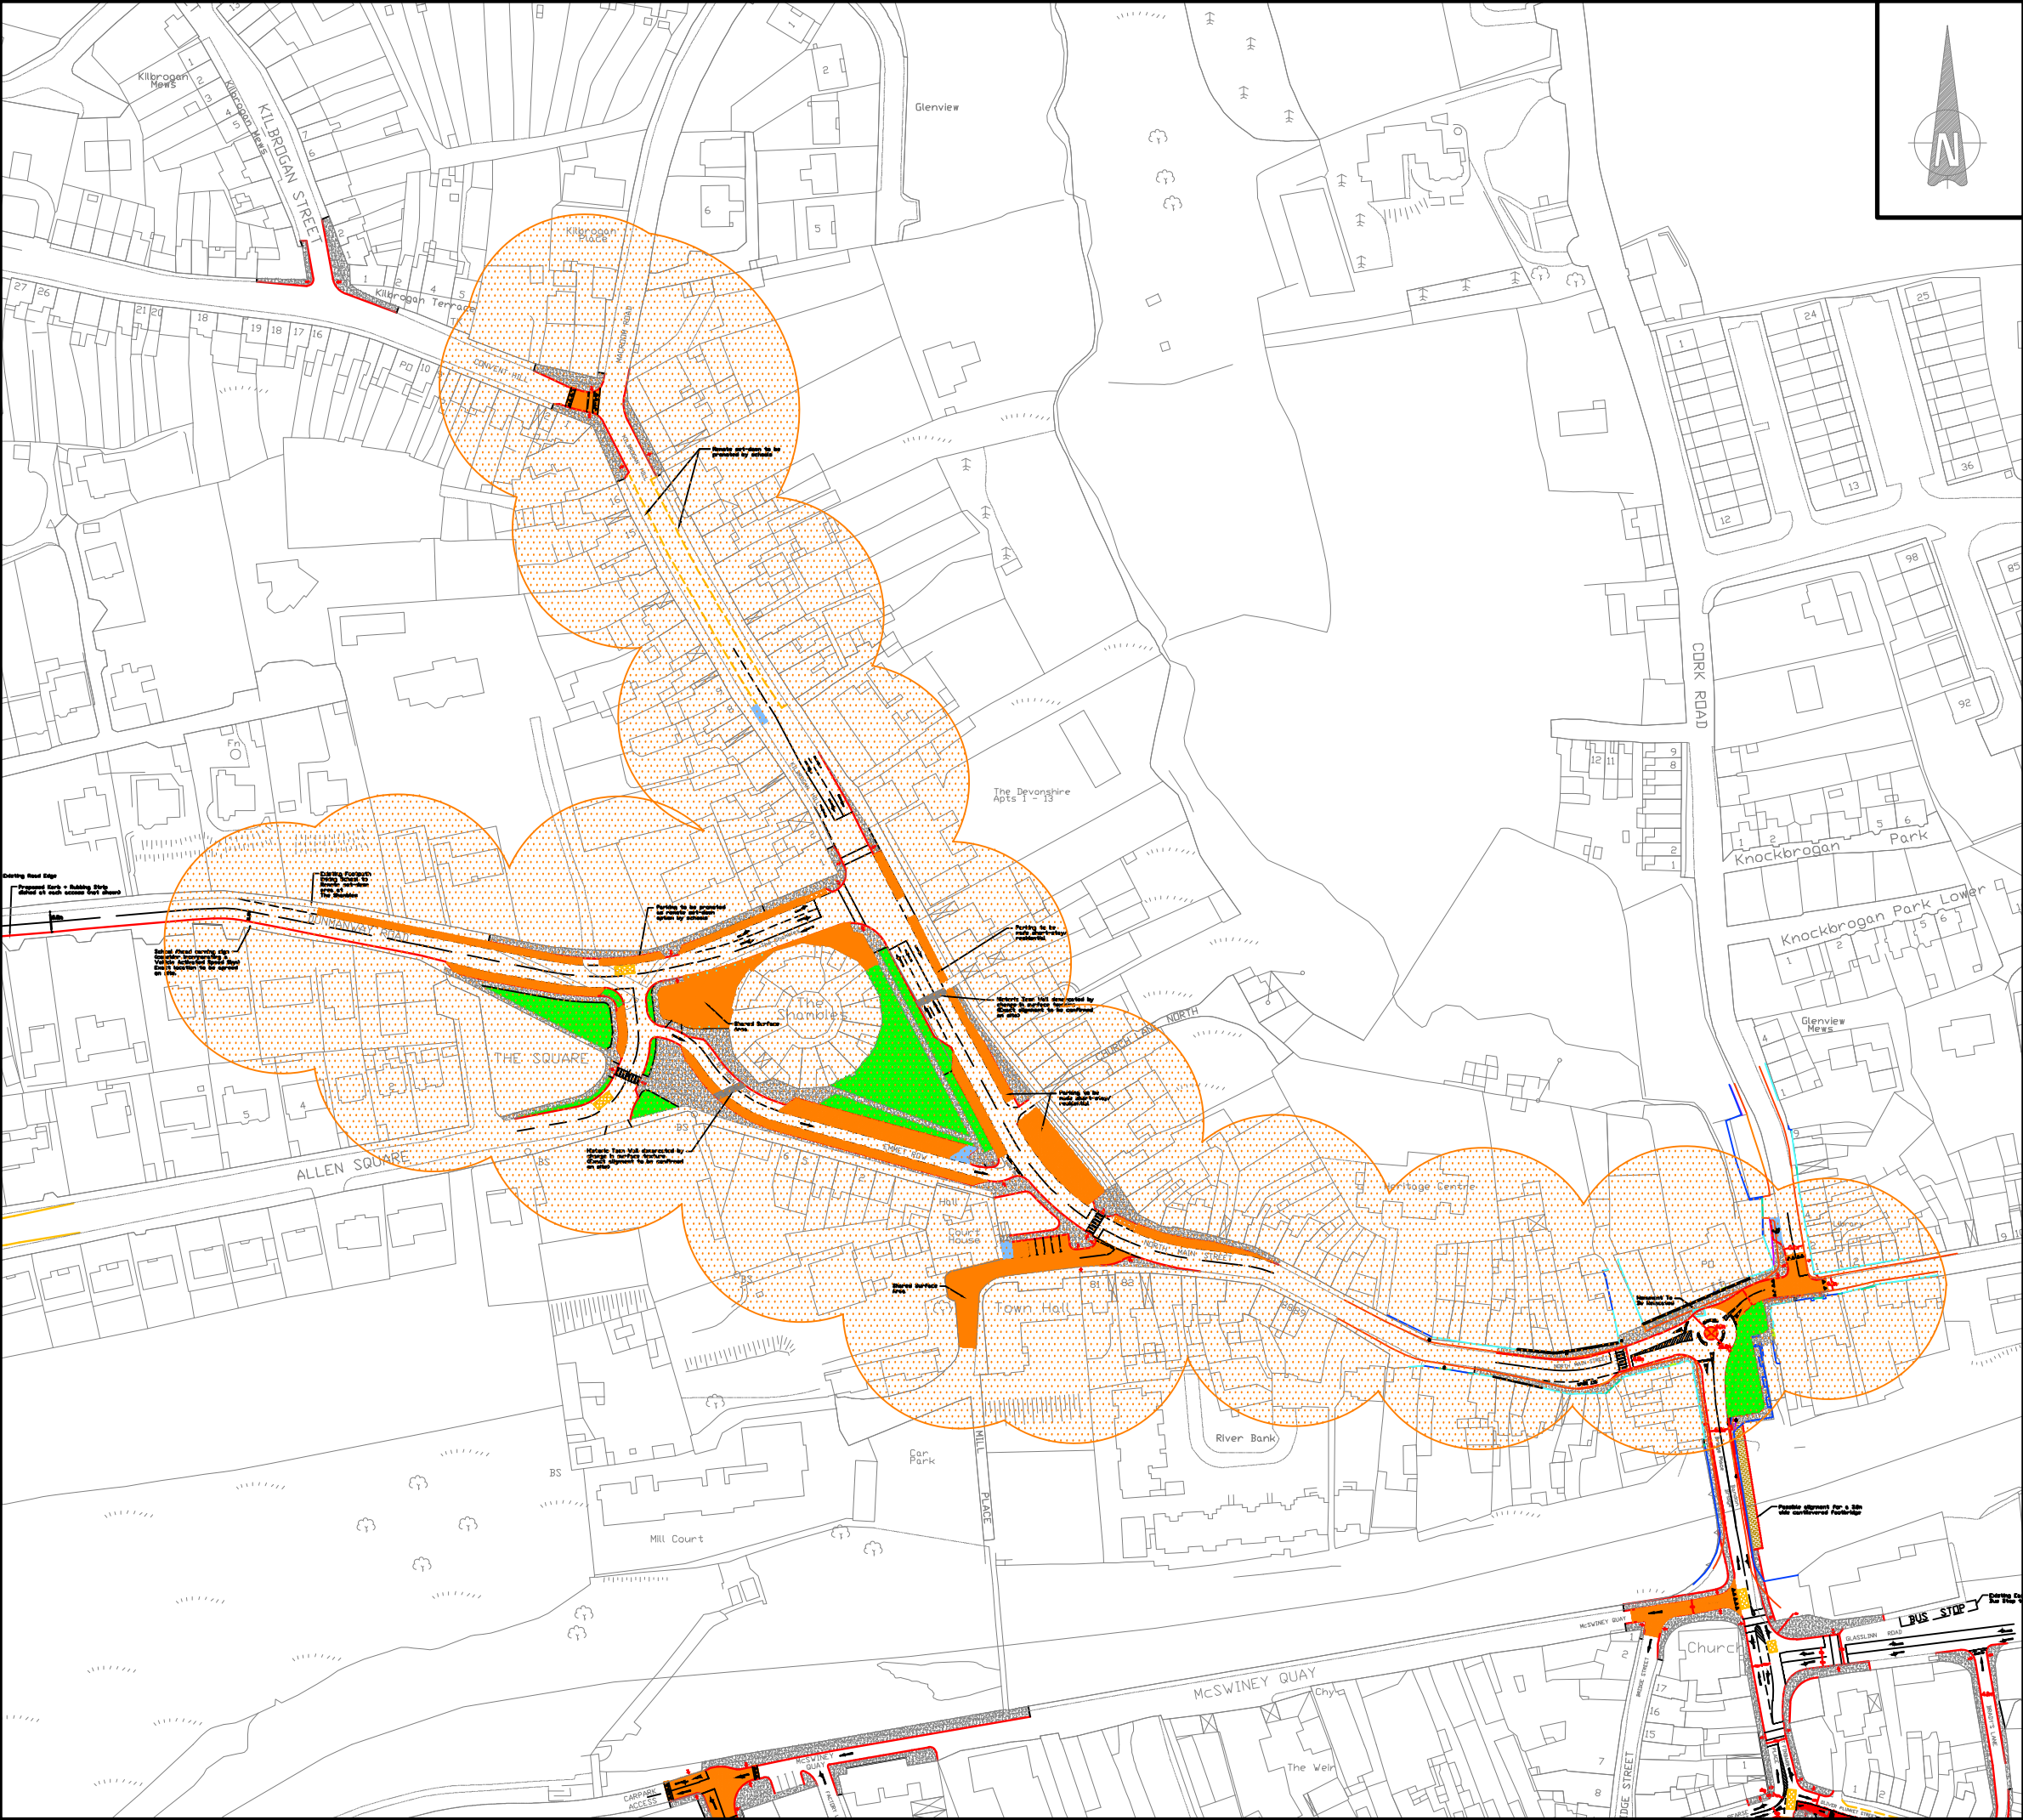

NOTES:
Figured dimensions only to be taken from this drawing.
All dimensions to be checked on site.

DRAFT

-	-		-	-
Rev.	Description		Drawn	Chkd
Client:		Date		
CORK COUNTY COUNCIL				
Client Representative:				
		BARRY & PARTNERS consulting engineers		
		J. B. Barry & Partners Limited 3A East Gate Road, Eastgate Little Island, Co. Cork, Ireland.		
		Phone: +353-21-4524418 Fax: +353-21-4524419 E-mail: cork@jbbarry.ie		
Project:				
BANDON T-PREP				
Drawing Title:				
PRELIMINARY JUNCTION DESIGNS NORTH MAIN STREET CORRIDOR				
Drawn by:		T.D.	Date: 31.10.15	
Checked by:		D.B.	Date: 03.11.15	
Approved by:		A.A.	Date: 05.11.15	
Scales:		1:2,000 @ A3		
Stage:		PRELIMINARY		
Drawing No.:			Revision:	
Y15 303 / PR / 21			-	

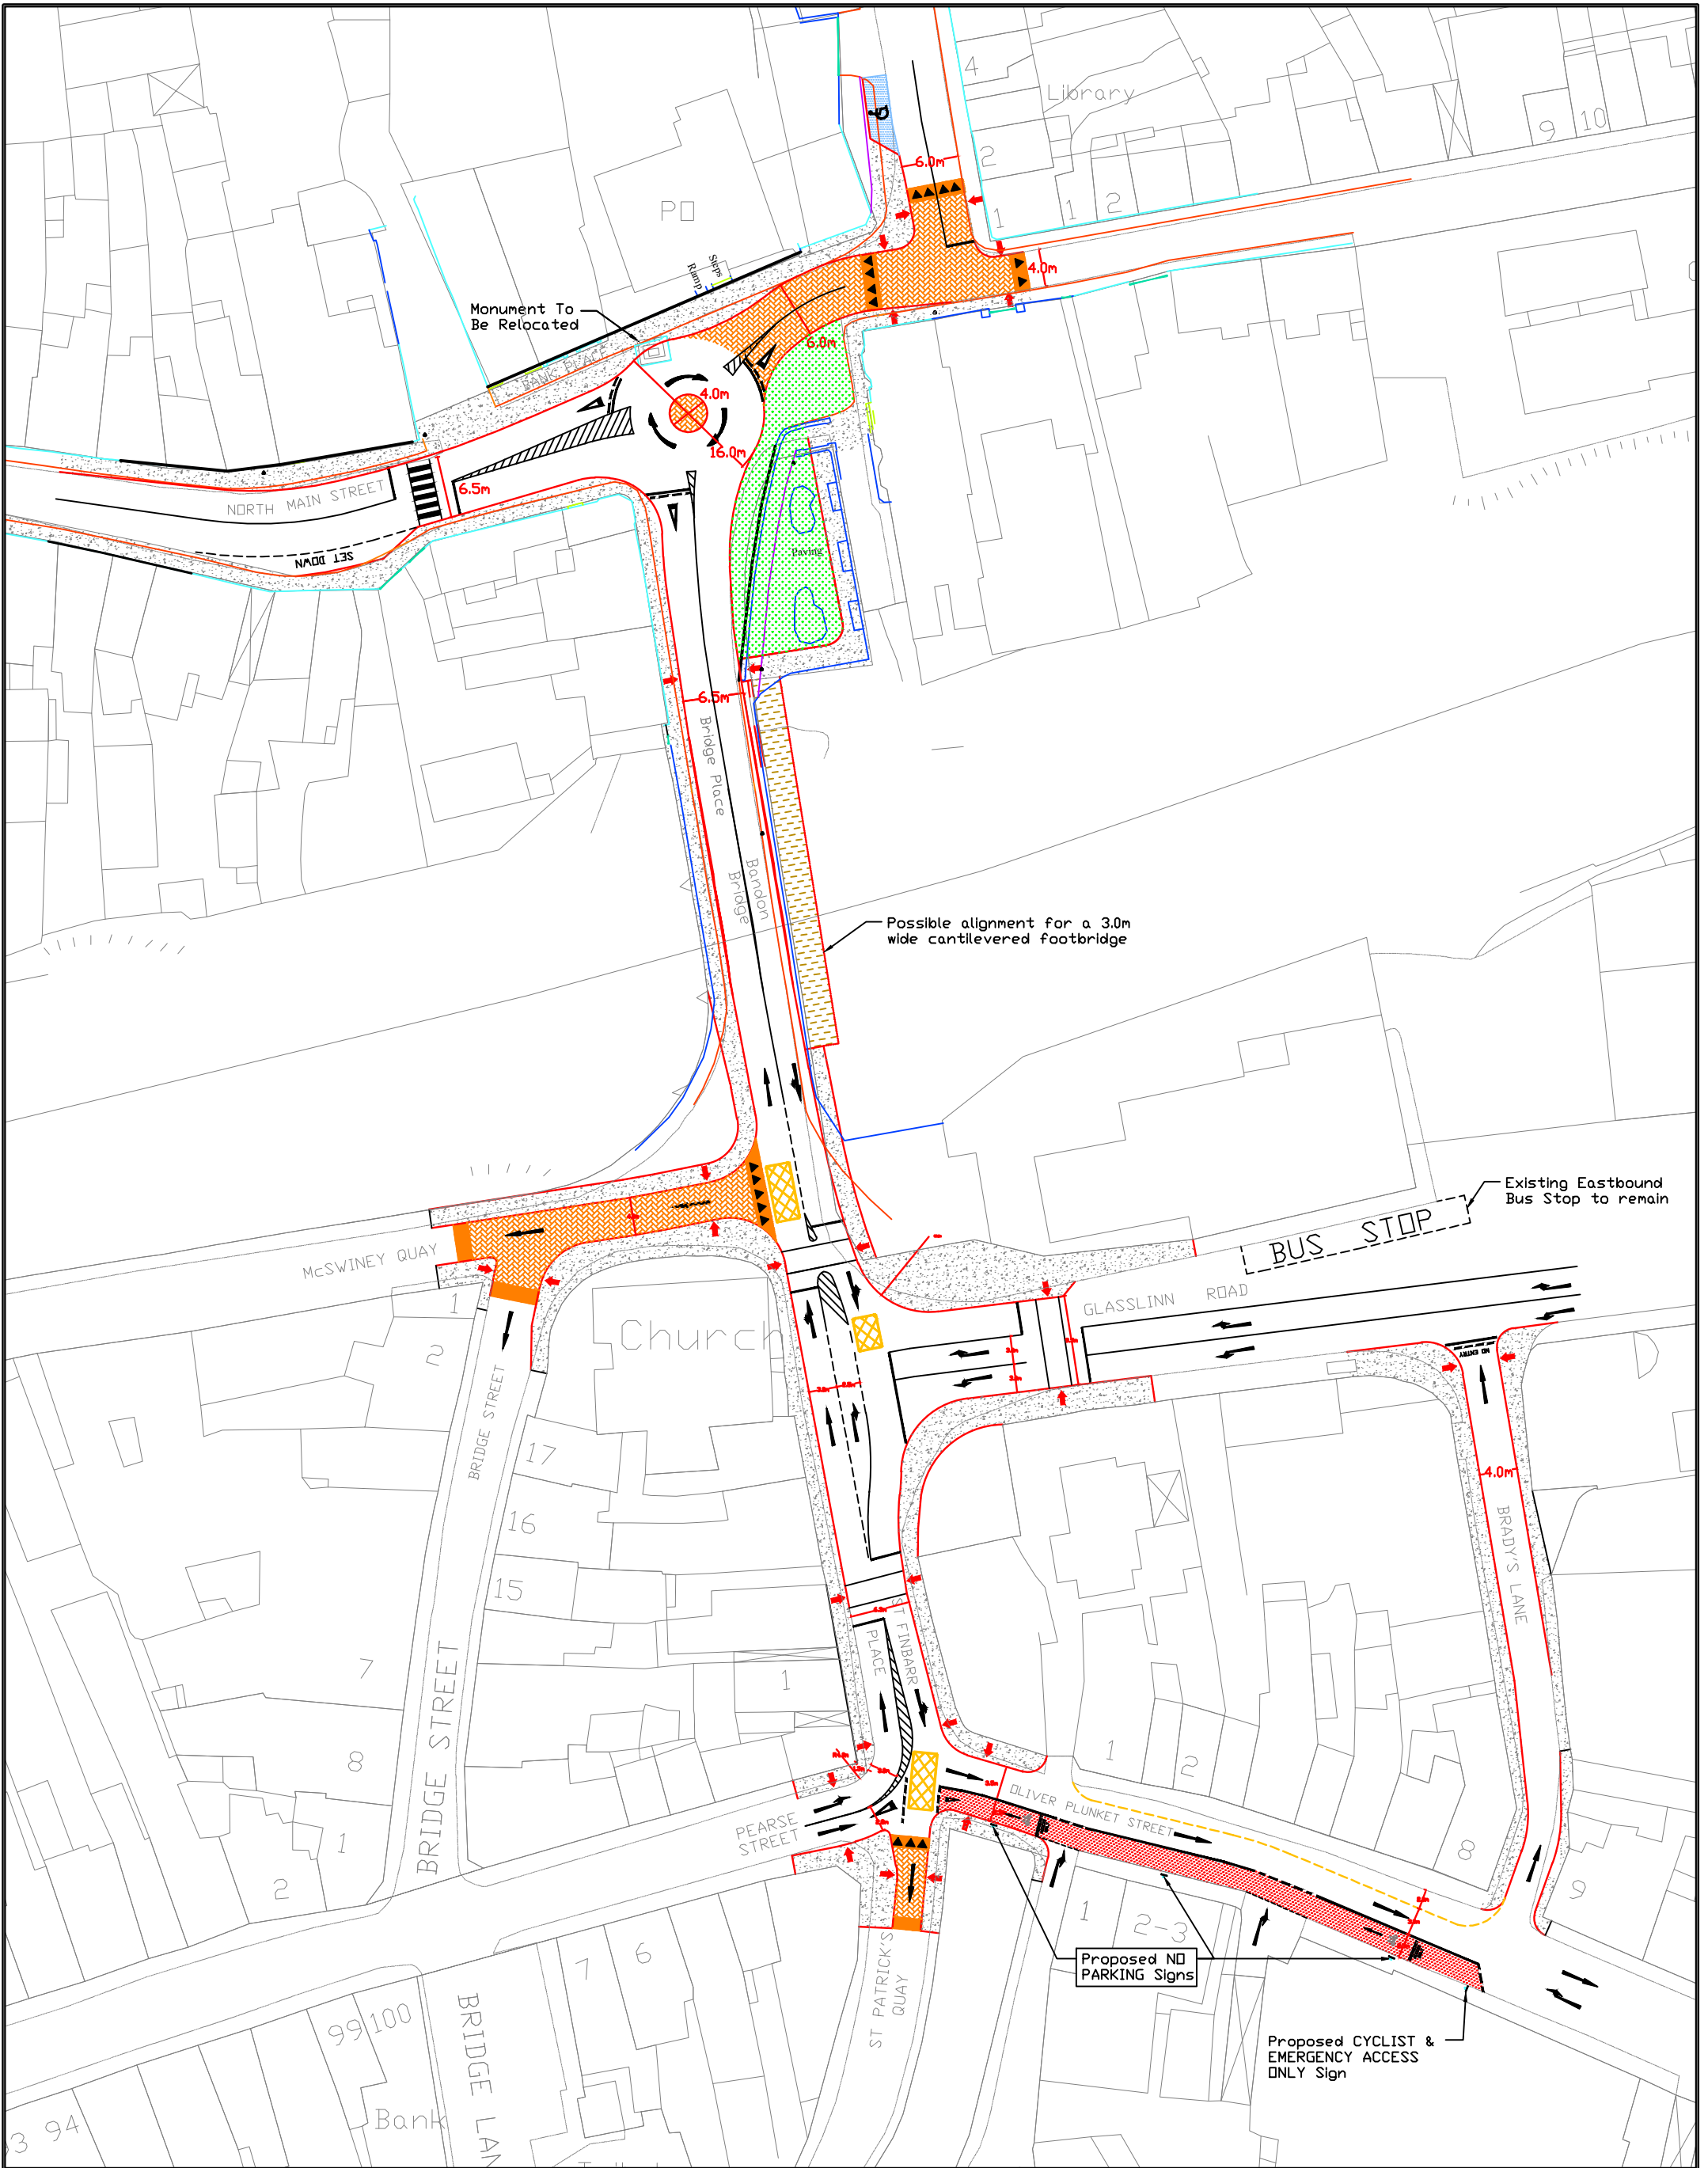

Client Representative:



BARRY & PARTNERS
consulting engineers




J. B. Barry & Partners Limited
3A East Gate Road, Eastgate
Little Island, Co. Cork,
Ireland.

Phone: +353-21-4524418
Fax: +353-21-4524419
E-mail: cork@jbbarry.ie



Cork County Council
Comhairle Contae Chorcaí

Project: Bandon TPREP				
Title: Bandon Bridge Area Junctions				
Drawn: T.D	Checked: A.A.	Date: 26.05.16	Scales: NTS	Dwg No. Y15 303 / PR / 032

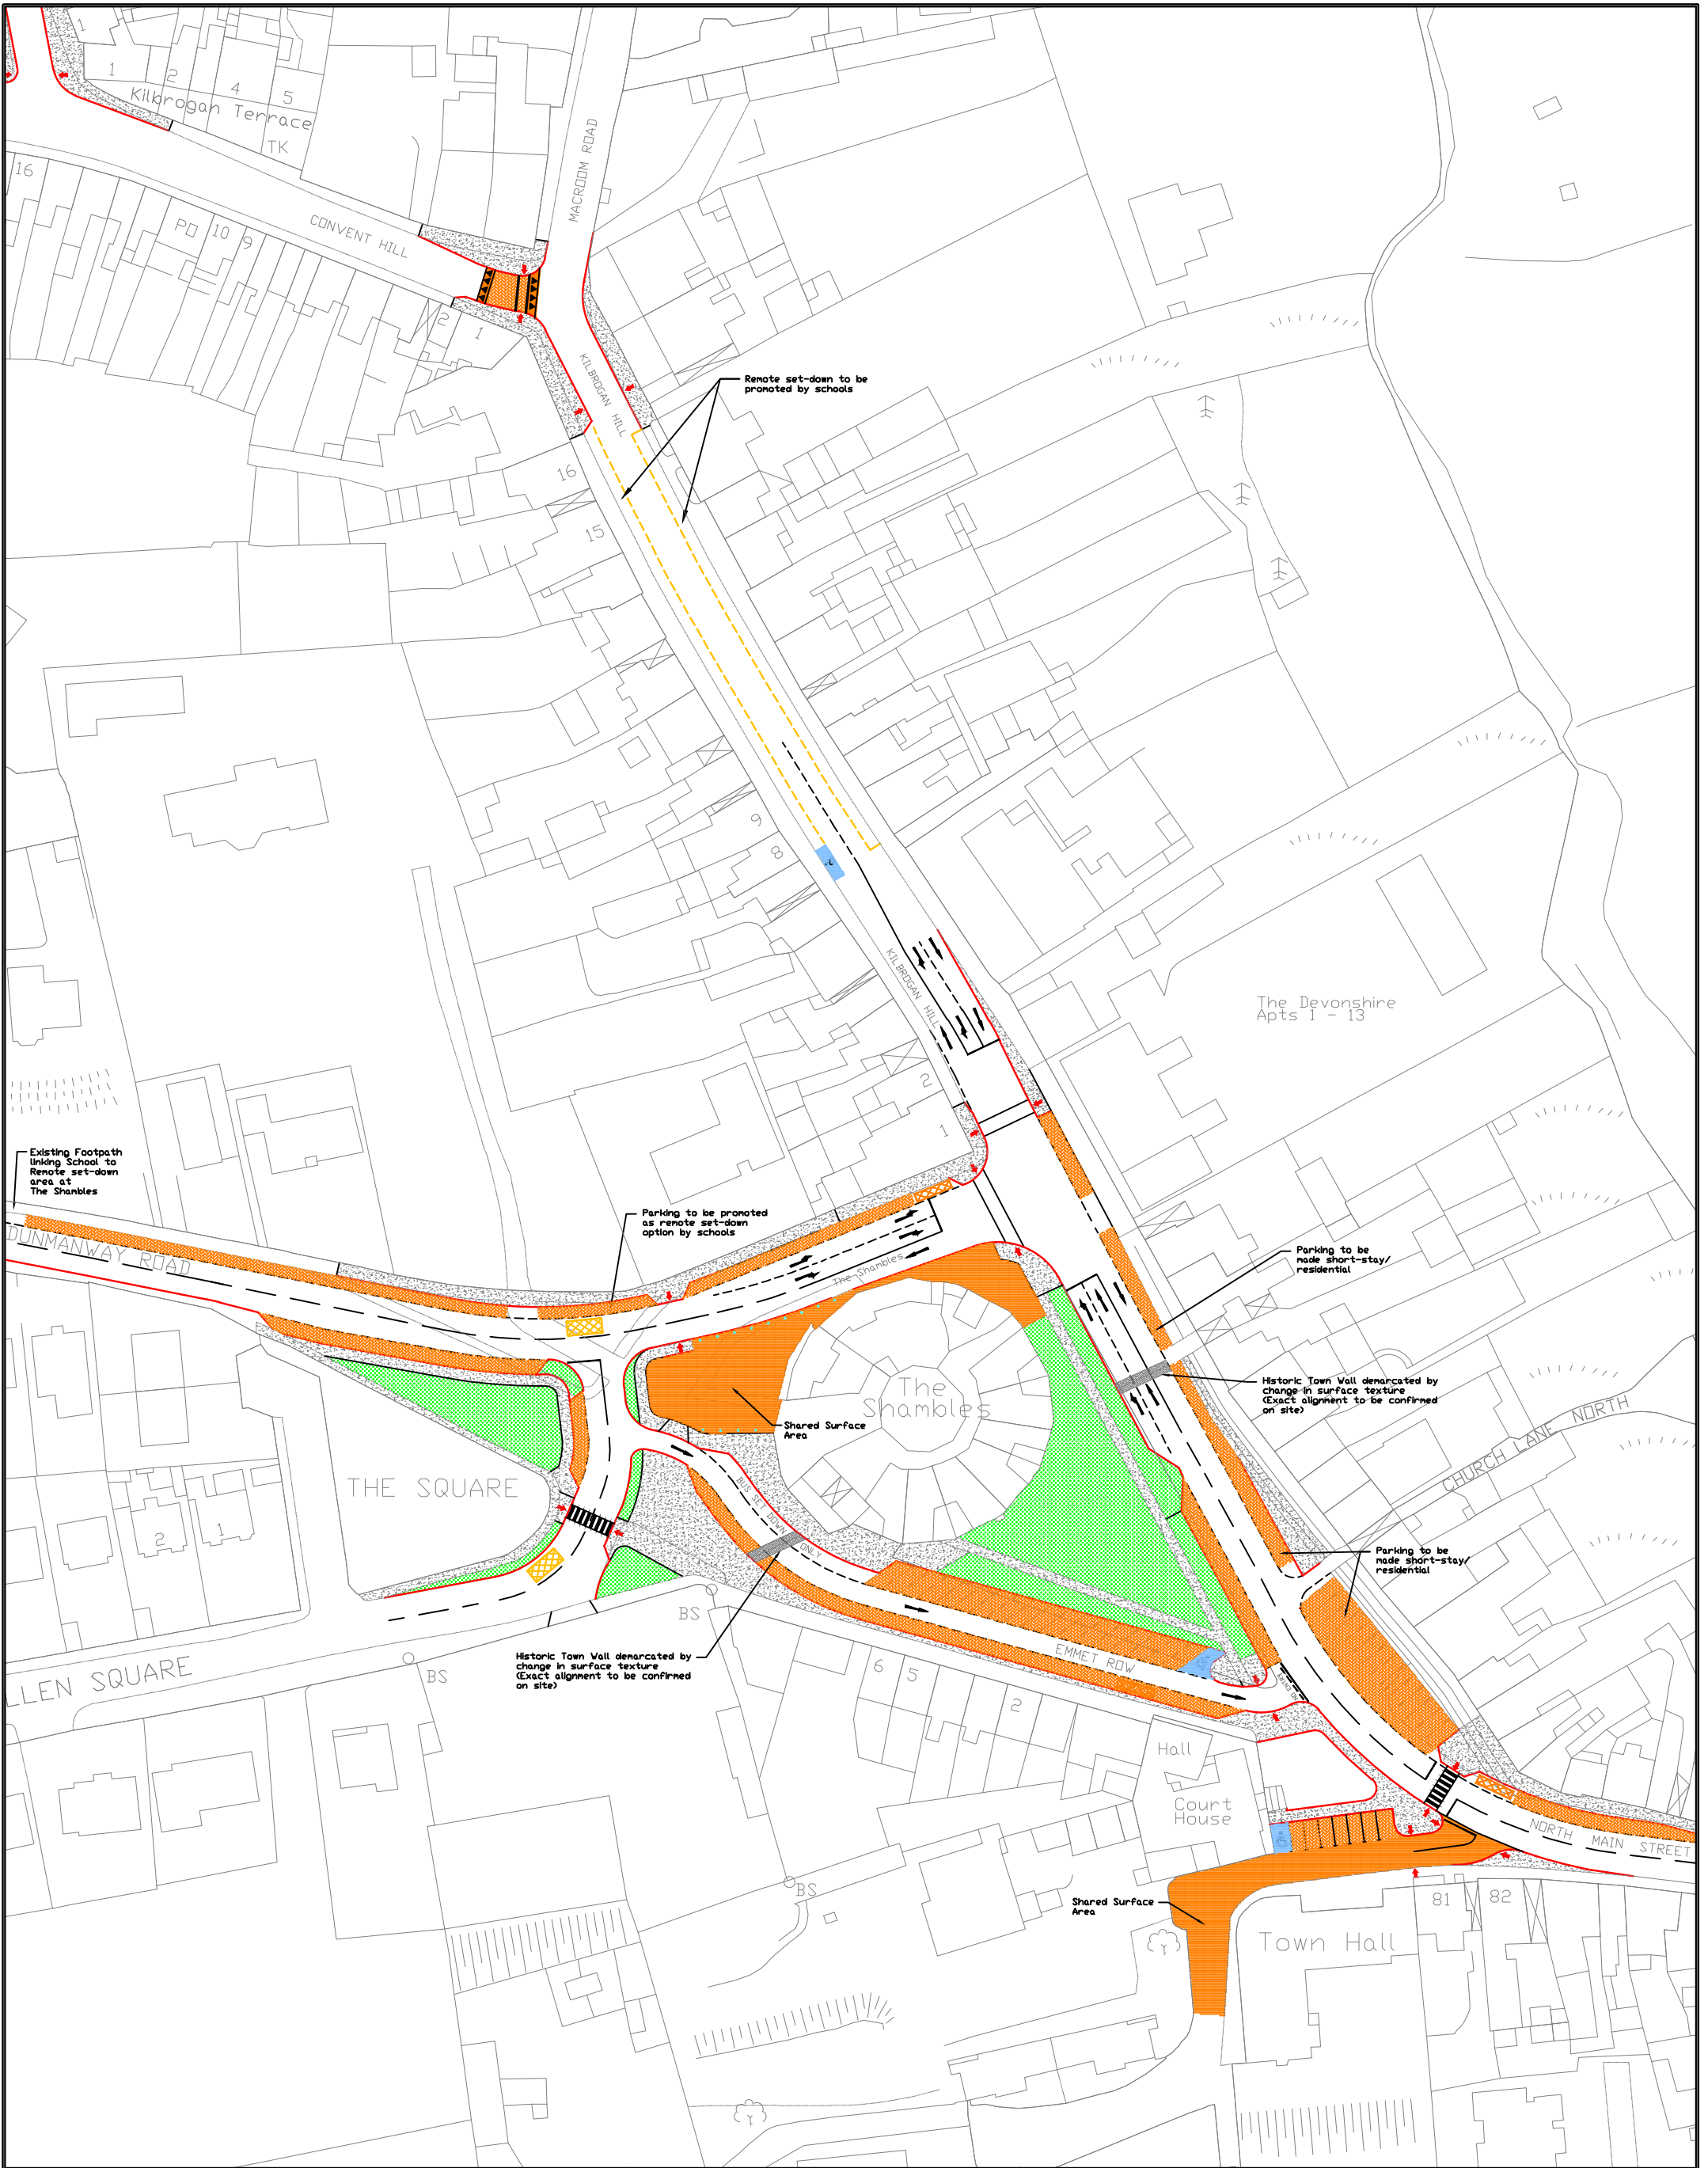

Client Representative:



BARRY

& PARTNERS

consulting engineers



J. B. Barry & Partners Limited

3A East Gate Road, Eastgate

Little Island, Co. Cork,

Ireland.

Phone: +353-21-4524418

Fax: +353-21-4524419

E-mail: cork@jbbarry.ie




Cork

County Council

Comhairle Contae Chorcaí

Project:				
BANDON TPREP				
Title:				
THE SHAMBLES AREA JUNCTIONS				
Drawn:	Checked:	Date:	Scales:	Dwg No.
T.D	A.A.	26.05.16	NTS	Y15 303 / PR / 033

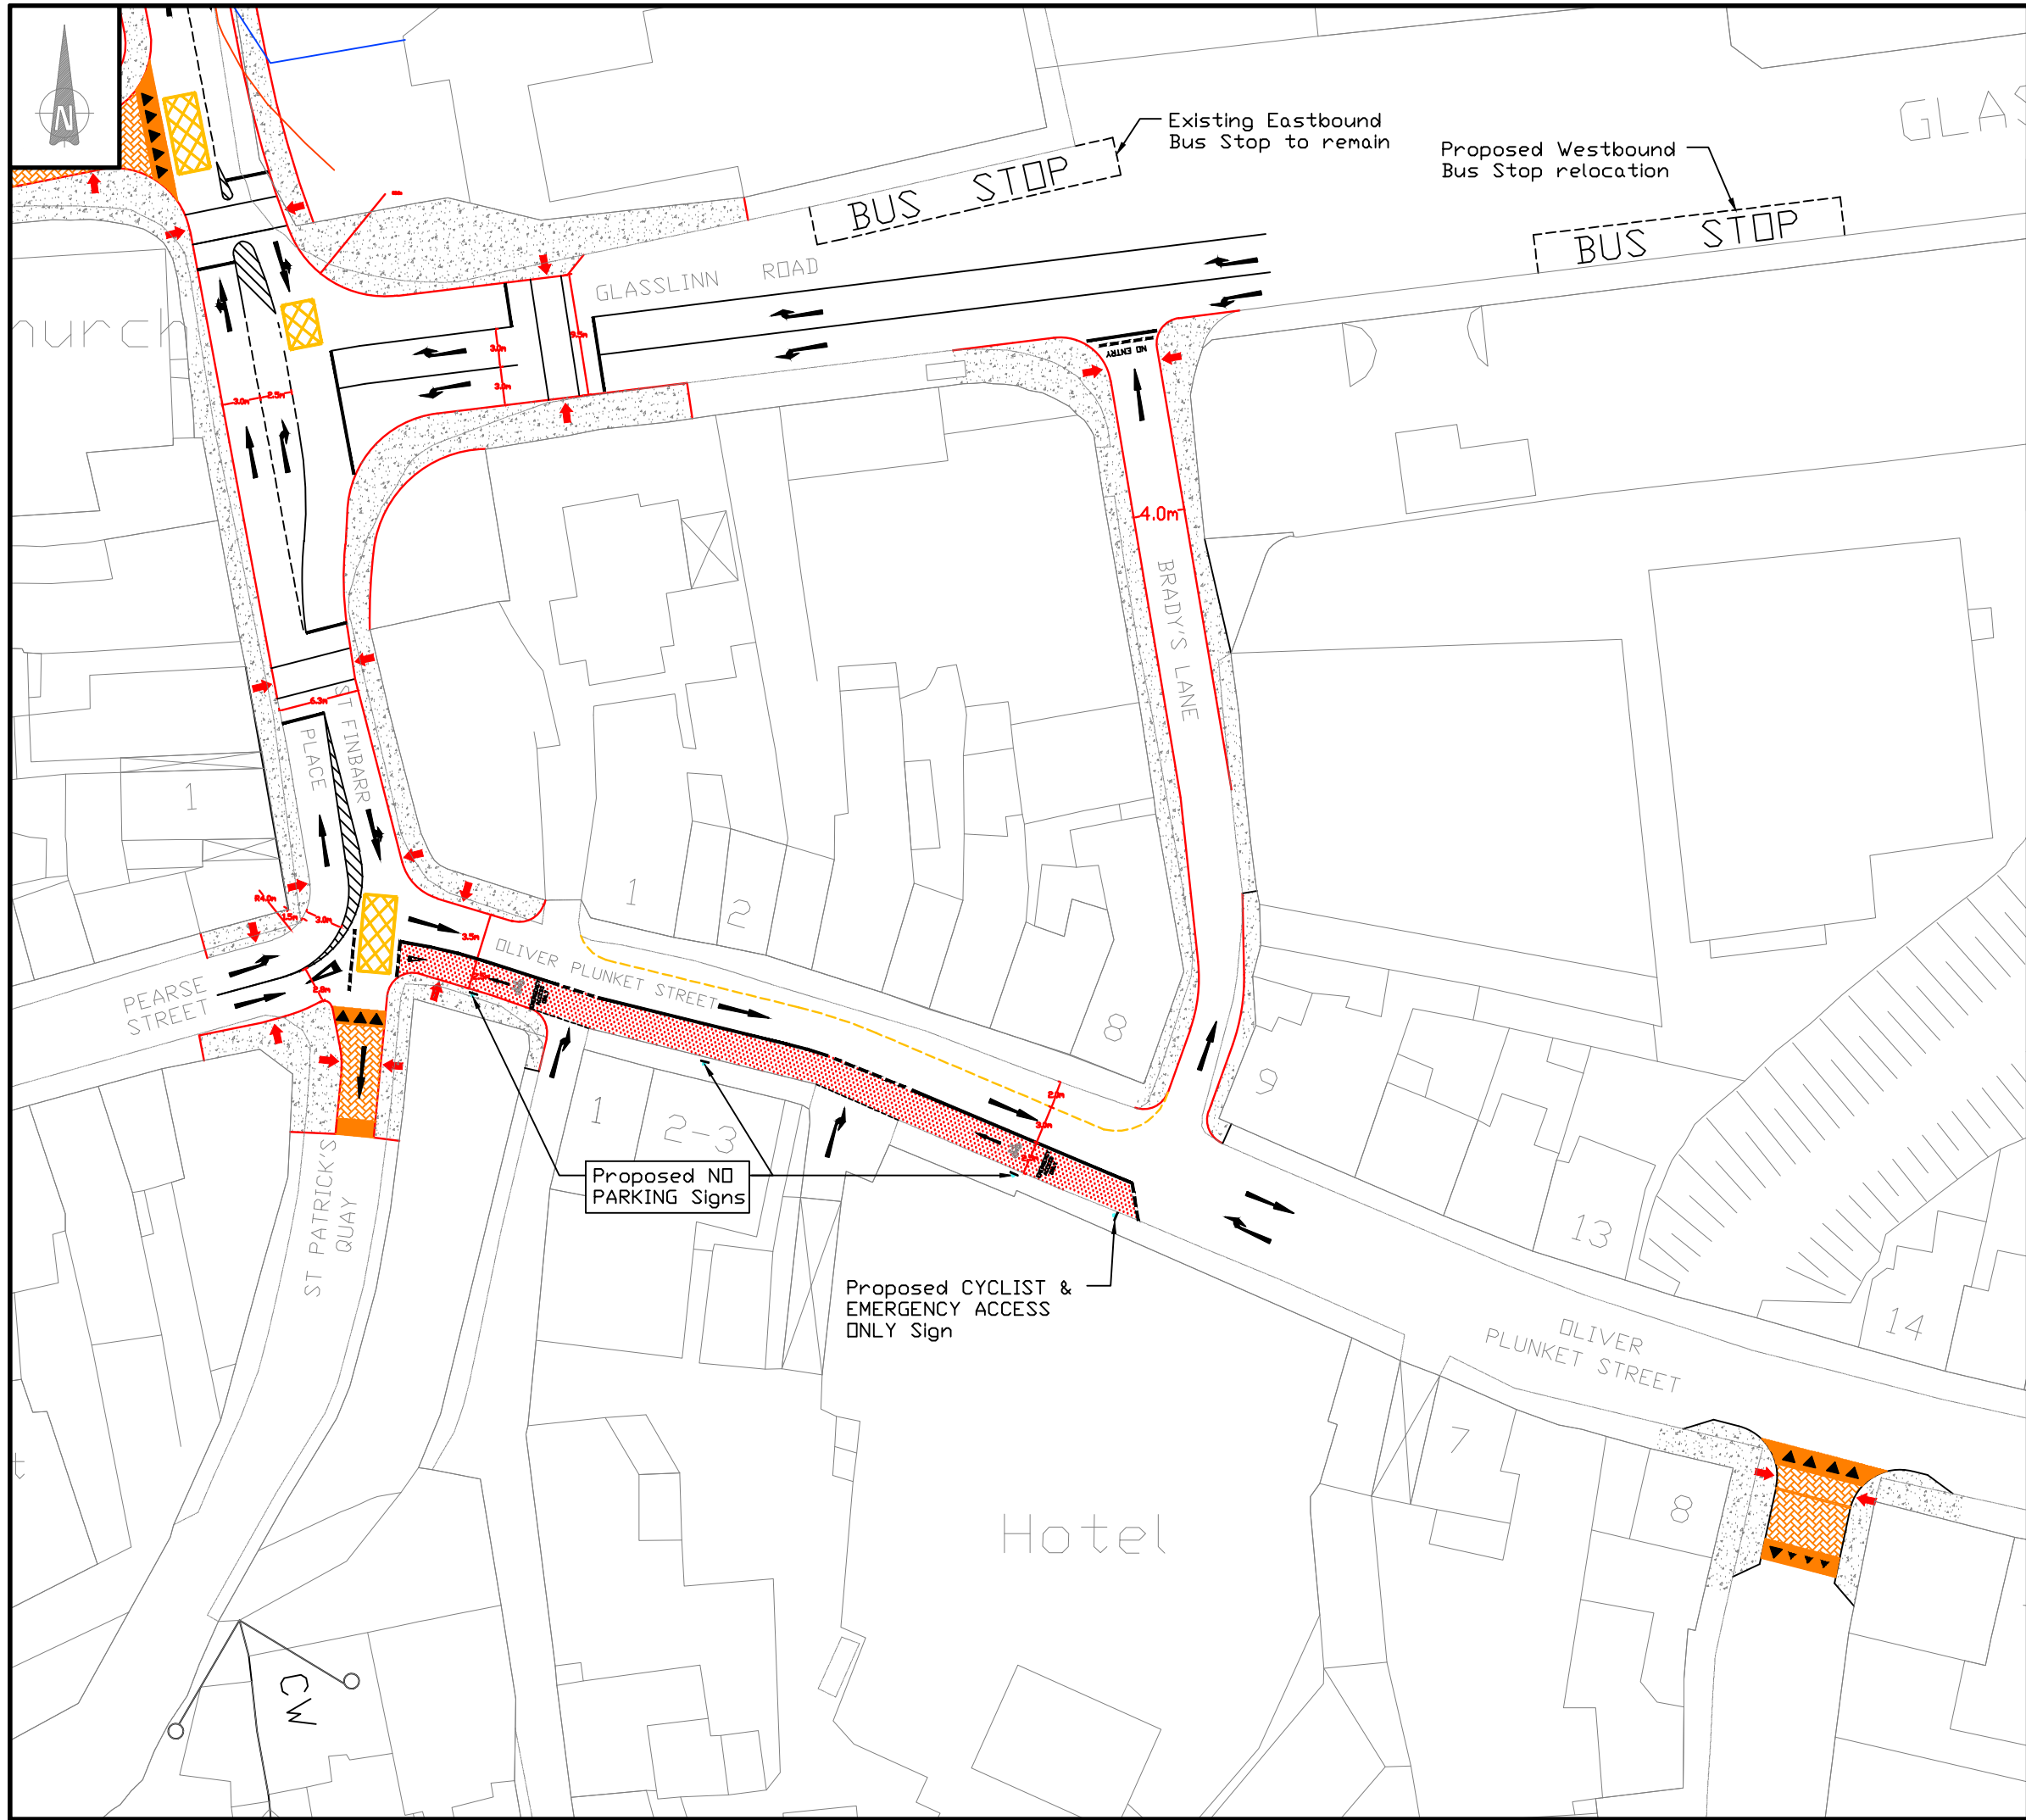

NOTES:
Figured dimensions only to be taken from this drawing.
All dimensions to be checked on site.

DRAFT

-	-		-	-	-
Rev.	Description		Drawn	Chkd	Date
Client: CORK COUNTY COUNCIL					
Client Representative:  BARRY & PARTNERS consulting engineers J. B. Barry & Partners Limited 3A East Gate Road, Eastgate Little Island, Co. Cork, Ireland. Phone: +353-21-4524418 Fax: +353-21-4524419 E-mail: cork@jbbarry.ie					
Project: BANDON T-PREP					
Drawing Title: FIRE ENGINE ACCESS ON OLIVER PLUNKET STREET					
Drawn by: T.D.		Date:		29.06.16	
Checked by: D.B.		Date:		29.06.16	
Approved by: A.A.		Date:		29.06.16	
Scales: 1:500 @ A3					
Stage: PRELIMINARY					
Drawing No.:				Revision:	