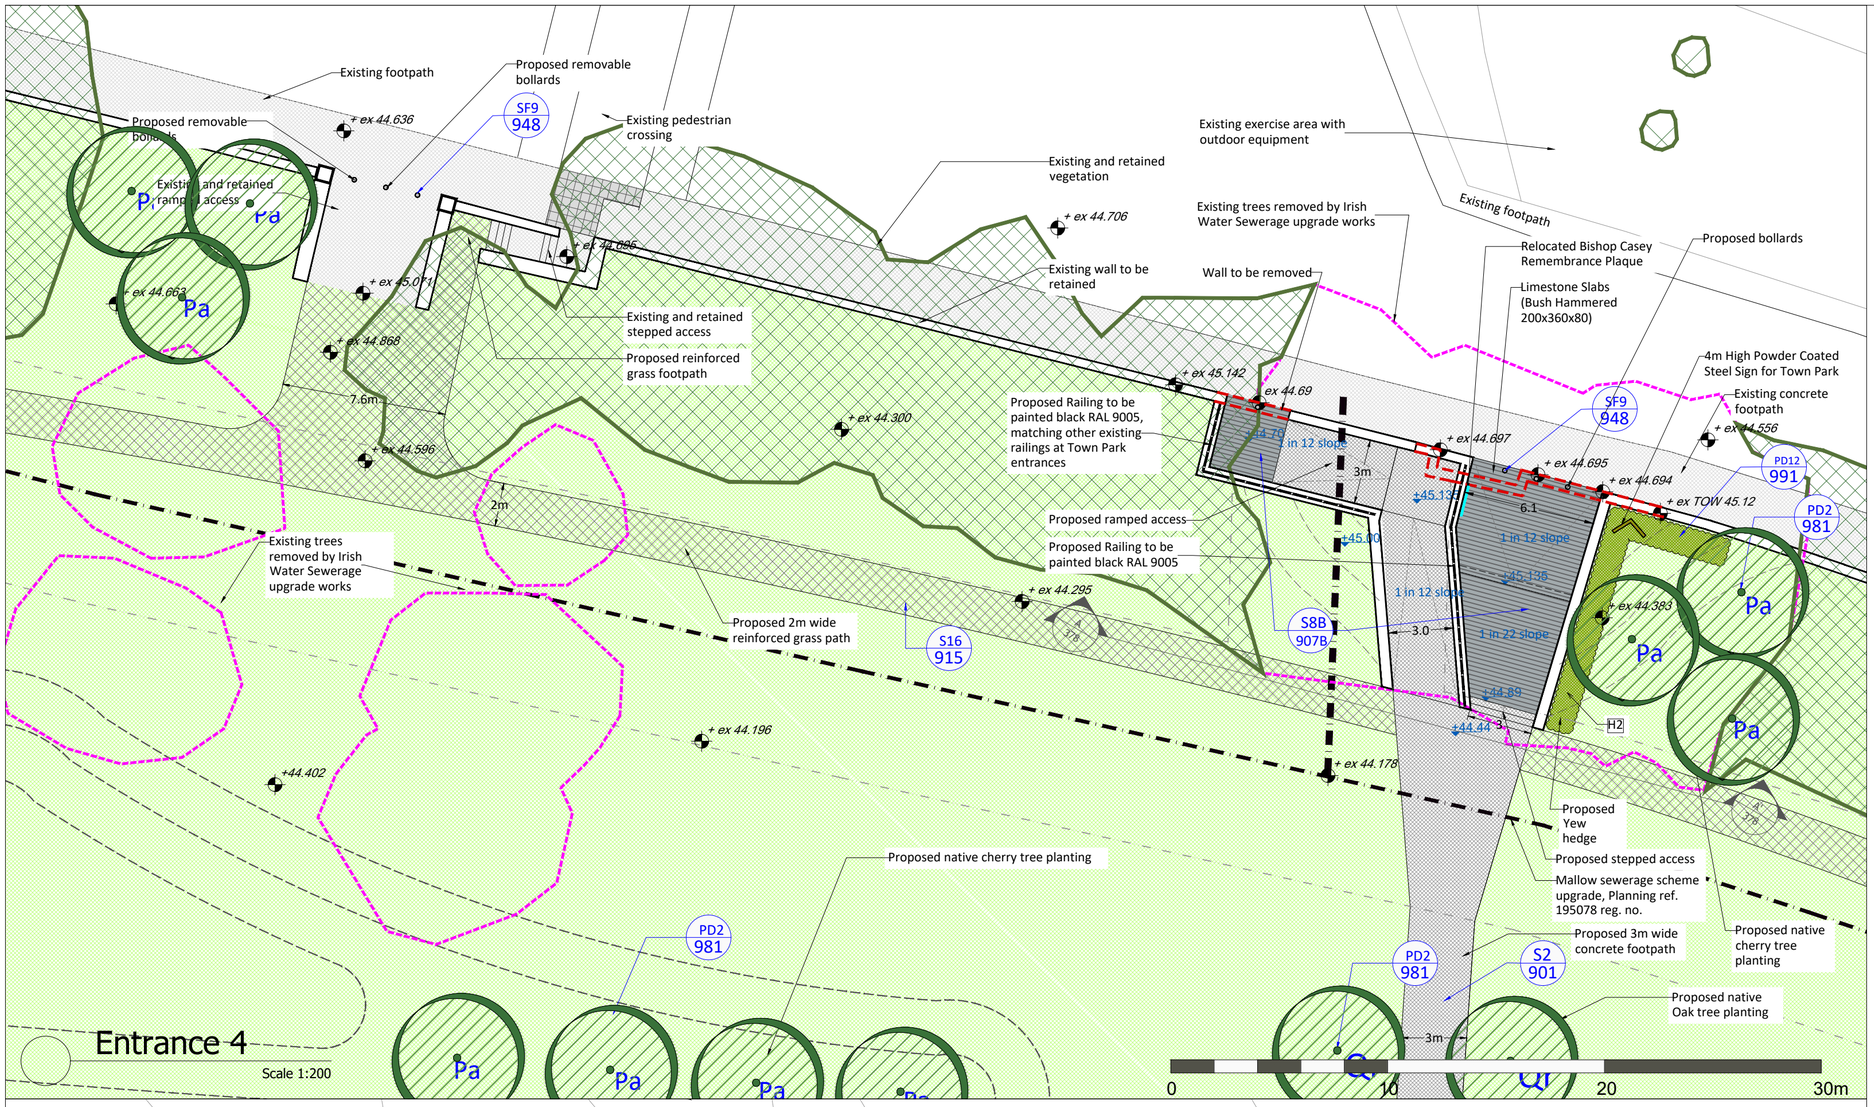

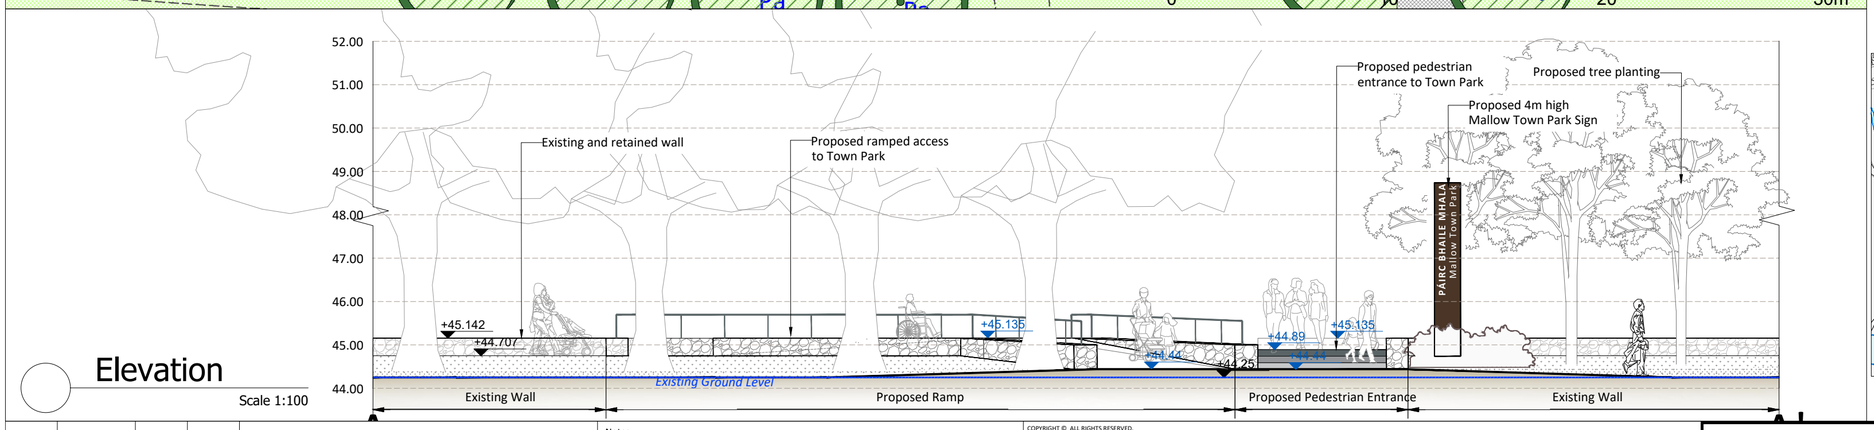

LEGEND

Existing Elements:

- Existing mature woodland to be retained and protected
- Grass area
- Sports pitches
- Existing trees to be removed by Irish Water Sewerage upgrade works
- Existing concrete path (match existing surfacing)
- Existing walls to be removed
- Mallow sewerage scheme upgrade, Planning ref. 195078 reg. no.
- Existing levels

Proposed Elements:

- Proposed reinforced grass
- Proposed concrete path and seats
- Proposed limestone sets
- Proposed tactile pavement
- 4m high steel sign
- Proposed levels
- Proposed cross-section
- Detail drawing reference

Proposed Planting:

Proposed deciduous native tree planting:
Pa - ornamental Cherry tree (*Prunus avium 'Plena'*), 20-25cm girth, 5-5.5m high, RB clear stem (2m), refer to dwg. 6615-373;
Qr - Oak tree *(Quercus robur)*, 20-25cm girth, 5-5.5m high, 2m clear stem, refer to dwg. 6615-373

H2 - Proposed native clipped yew hedge *(Taxus baccata)*, refer to Dwg. 6615-373

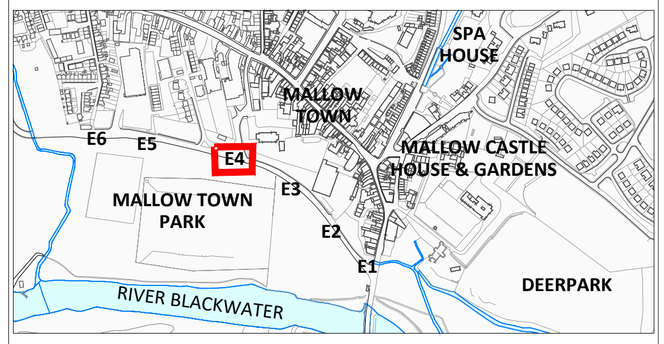

Rev	Date	Drawn	Checked	Description
01	26/02/2020	AK	DB	Issue for Planning
00	07/02/2020	LM	DB	Planning -Draft

Notes

COPYRIGHT © ALL RIGHTS RESERVED.
THIS WORK IS COPYRIGHT AND CANNOT BE REPRODUCED OR COPIED IN ANY FORM WITHOUT THE WRITTEN PERMISSION OF THE ORIGINATOR.
DO NOT SCALE FROM THIS DRAWING. WORK ONLY FROM FIGURED DIMENSIONS.
THIS DRAWING TO BE READ IN CONJUNCTION WITH RELEVANT CONSULTANT'S DRAWINGS.

Ordnance Survey Ireland Licence No AR 0001319
© Ordnance Survey Ireland/Government of Ireland

Project	Mallow Town Park Proposed Improvement Works
Project No.	6615
Drg.	Town Park - Entrance 4
Drawing No.	378
Rev.	01
Scales	As Shown @ A2
Status	PLANNING
Date	30/04/2021
Drn.	AK
Chd.	DB
Passed	

Penrose Wharf Business Centre, Penrose Wharf, Cork
Tel: +353(0) 21 242 5620
mail@bradyshipmanmartin.com
www.bradyshipmanmartin.com

BSM Est. 1968