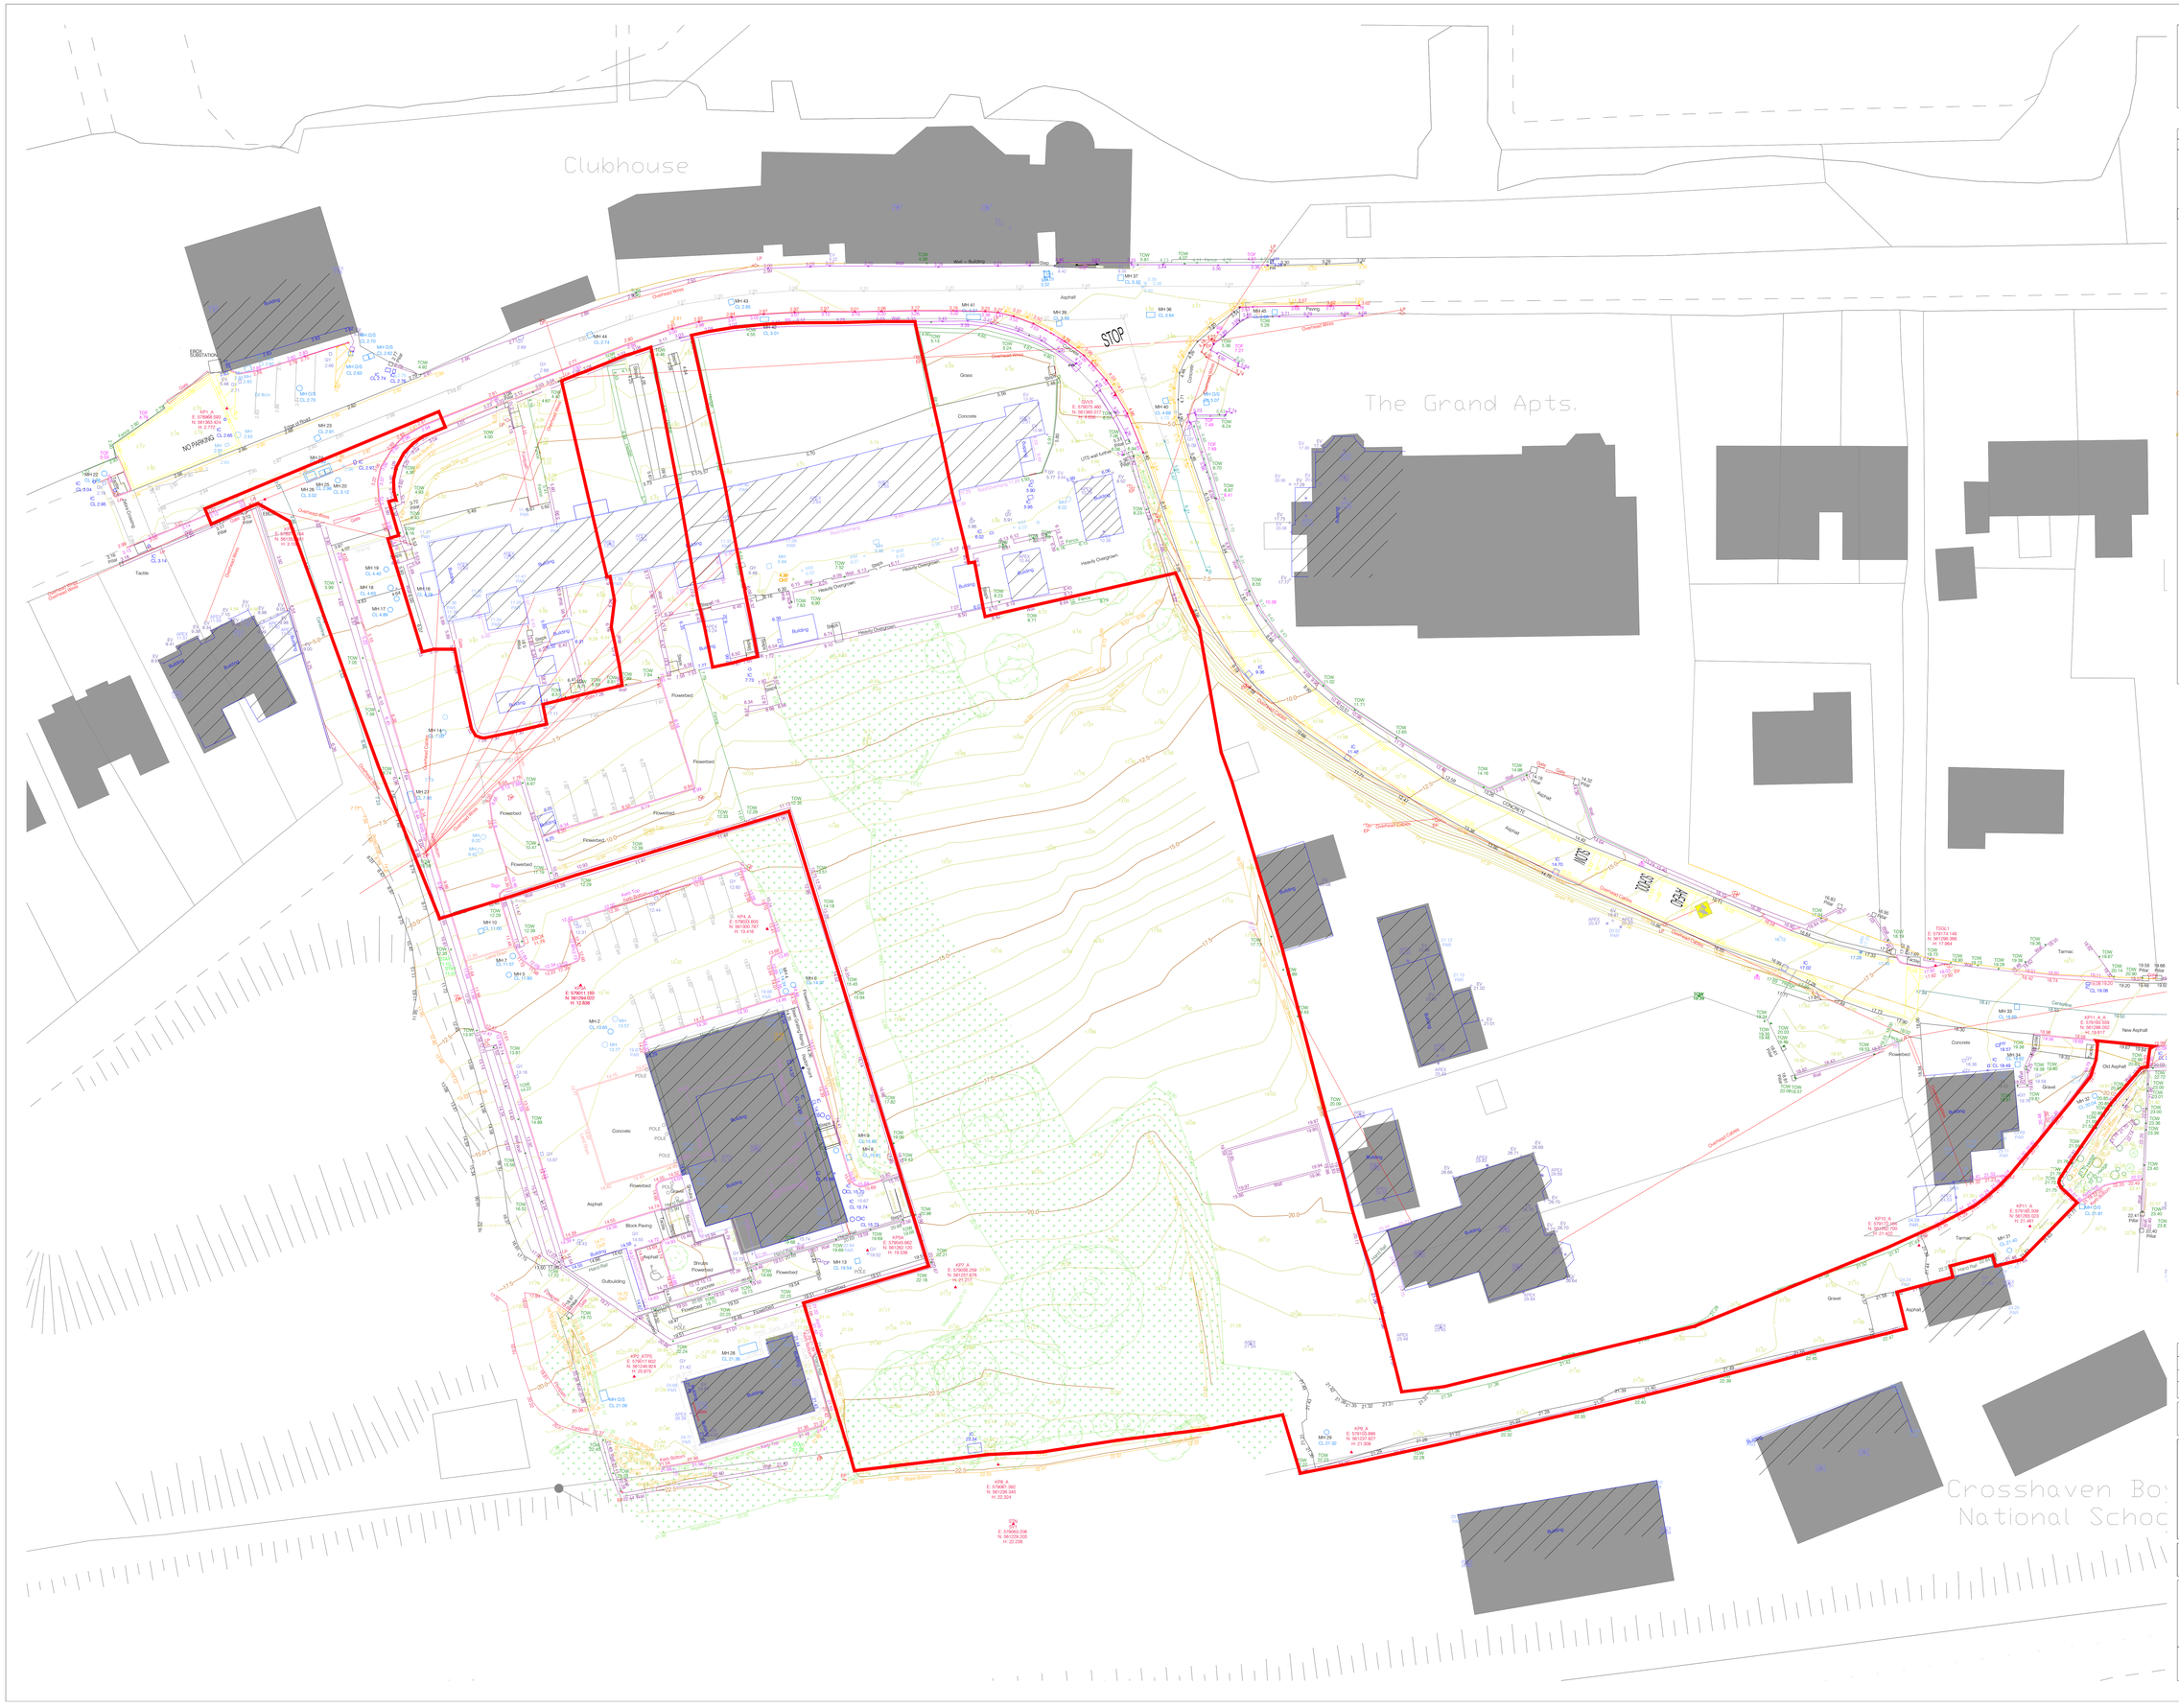

Note :
Dimensions not to be scaled from drawing.
For any discrepancies found consult with design office.
Copyright © - Cork County Council Architect's Dept.
This drawing to be read in conjunction with all the Specification Documents.

N

SITE LAYOUT LEGEND

SITE

- Boundary of Subject Planning Application - 0.93 Hectares
- Right of Ways

SURVEY LEGEND - STREET FURNITURE AND SERVICES

5.12	Over Head Wires (LUAS) - Pylon	ESB	Sign	RS	Road Sign	PBOX	Phone Box		
5.12	Flowerbed	BS	Bus Stop		Bench Seat		Duct		
5.12	Pipe	BO	Bollard		Kiosk	GAS	Gas Cover		
5.12	Lift	BEA	Beacon	GY	Gully	CPBox	C P Box		
5.12	Barrier	CH	Coalhole Cover	U/G Vent	U/G Car Park Vent				
5.12	Pump	BH	Bore Hole	BIN	Waste Bin				
5.12	Trial Pit	EP	Electricity Pole	HY	Hydrant				
5.12	Bus/Tram Shelter	TP	Telegraph pole	FH	Fire Hydrant				
5.12	Postbox	OCS	OCS Pole	EBOX	ESB Box				
	Valve - General	CP	CCTV Camera Pole	ICE	ESB Inspection Cover				
	Water Valve	LP	Lamp Post	TFB	Traffic Control Box				
	Gas Valve	FM	Foul Manhole	LUAS	LUAS Technical Cubicle				
	Sluice Valve	SMH	Surface Water MH		Ticket Vending Machine				
	Air Valve	MH	Manholes	WM	Water Meter Cover				
	Stop Cock	AC	Air Conditioning Vents	ICT	Telecom Inspection Cover				
	C P Post	ICU	Services Inspection Cover		Monument / Toilets				
MK	Marker Post	ICTC	Traffic Inspection Cover		Tank Storage				
TL	Traffic light	ICTV	Cable TV Inspection Cover		Basement: MH, Cover & Pipe				
PM	Parking Meter	ICES	ESAT Inspection Cover	DAM	Dished Aerial Mark				
	Plane Aerial Mark	ICNC	NTL Inspection Cover	STAY	Stay for pole				
SCV	Smart Card Validator	ICEM	Eircom Inspection Cover	PP	Pipe Protection				
RAM	Unknown Valve		Rodding Eye		Washout				

Natural Features

5.12	Surface Change	WLVL	Water Level	FWAY	Fair Way
5.12	Land Drain	CRWN	Crown Level	GREE	Green
5.12	Bottom of Slope	IL	Invert level	TBOX	Tee Box
5.12	Top of Slope	BL	Bed Level		
5.12	Ditch	S	Spotheight		
5.12	Water Edge / Lake / Pond				
	Hedge / Trees Drip Line / Vegetation				
	Tree Coniferous		Tree Deciduous		Top of Tree

Golf

Other

Survey Station
Photo point

Built Features

Roads & Road Markings

5.12	Building	5.12	Fence		Floor Level
5.12	Edge of Road	Gate	Gate	APX 0.00	Apex Height
5.12	Kerb Bottom	5.12	Road Centreline	EV 0.00	Eaves Height
5.12	Kerb Top	5.12	Top of Wall	PAR	Parapet Height
5.12	Bridge Abutment	5.12	Hoarding	SOFF 0.00	Soffit Elevation
5.12	Bridge Deck	5.12	Property Line	STPL 5.12	Step Level
5.12	Bridge Parapet	5.12	Road Scar	CONC	Concrete Pad
5.12	Building Façade	5.12	Top of Fence	5.12	Track
5.12	Footpath / Platform Train & Tram	5.12	Wall / Retaining Wall		
5.12	Damp Proof Course / Verge	5.12	Railway / Tram Rail / Grating / Ramp		
5.12	Bridge Pier / Wall & Gate Pillar / LUAS Trackbed	5.12	Building Canopy / Roof / Overhang		
5.12	Cycleway / Private Landing Area				

Rev	Revision / Issue Description	Date
_	Issued for Part 8	28-10-2022

Project Stage: **Part 8**

Job Title: **Crosshaven, Lower Road**
Co Cork

Architects Department
Housing Directorate

County Hall, Cork
Tel: (021) 4285430
e-mail: architects@corkcoco.ie

Senior Architect: Ruth Henry

Drawing Title: **Existing Site Layout**

Design Team:
Architect: **R.Fenton**
Technician: **A.Svensson**
Surveyor: **R.Brosnan**

Date: **Oct 2022**
Scale: **1:250**
Sheet: **A0**

Dwg. No. **1100**

Job No. **S_2020_02**