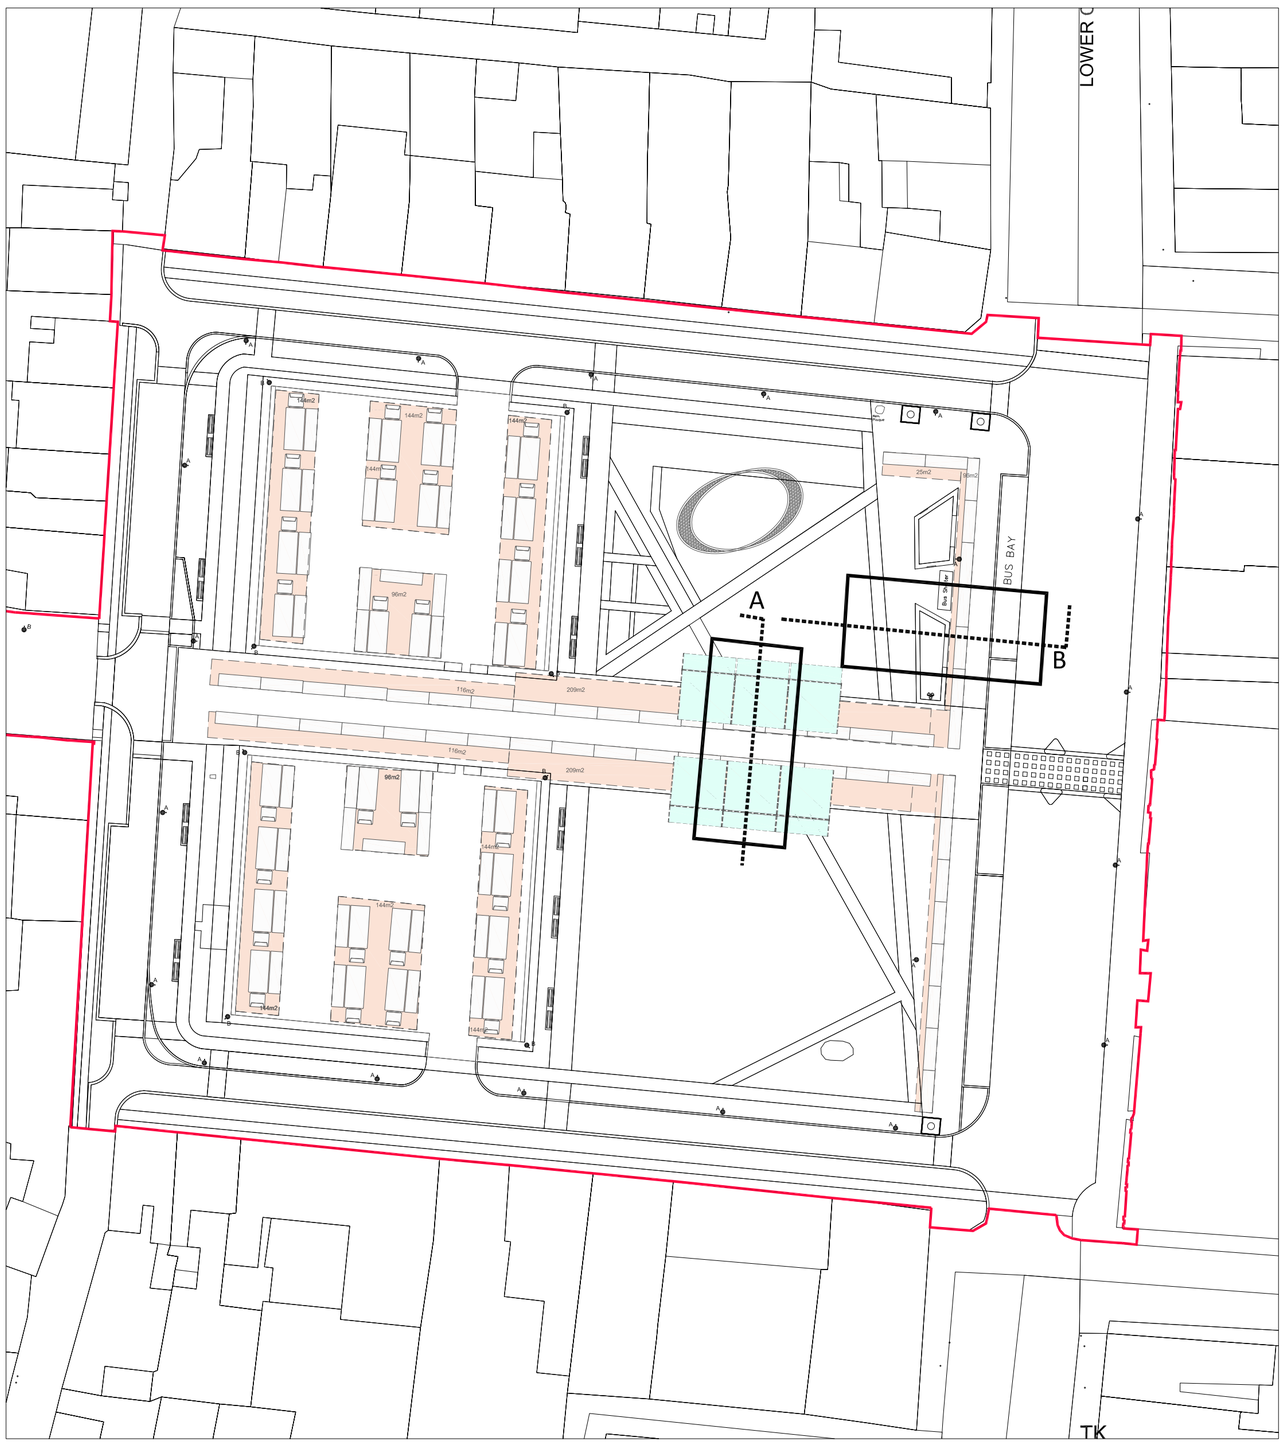

Plan - New Market Square/Markets
Sc:1/500

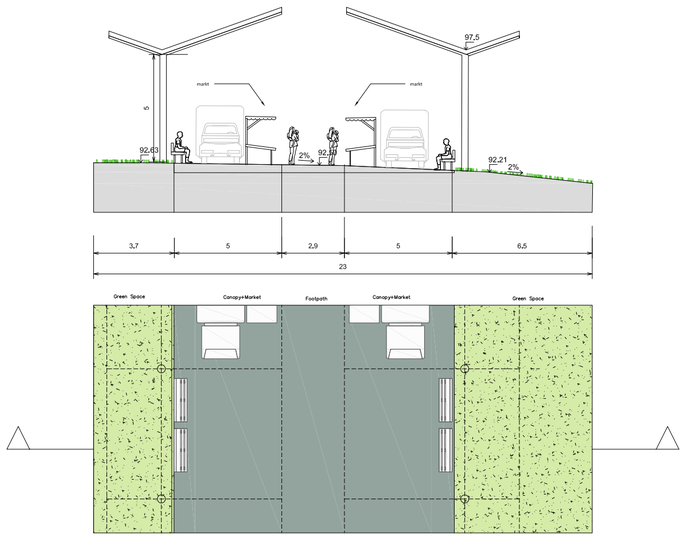

NEW Section A - New Market Square
Sc:1/200

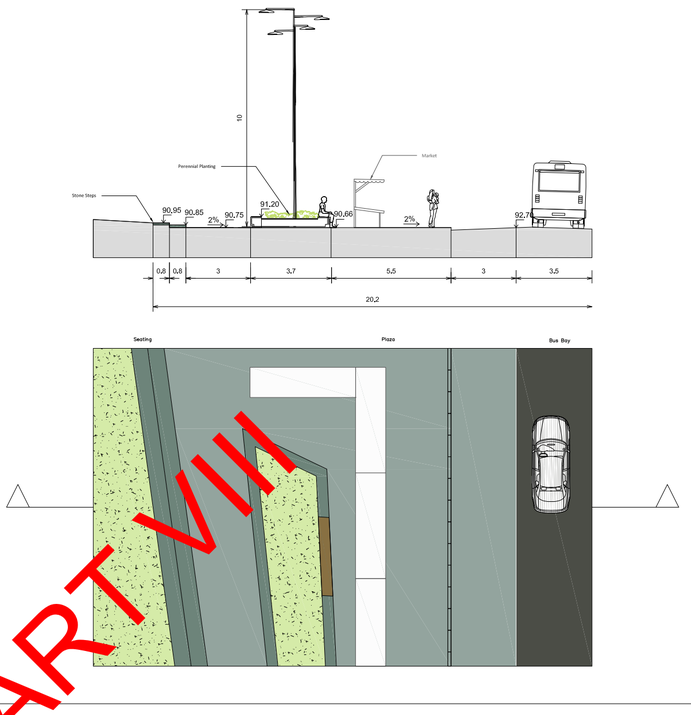

NEW Section B - New Market Square
Sc:1/200

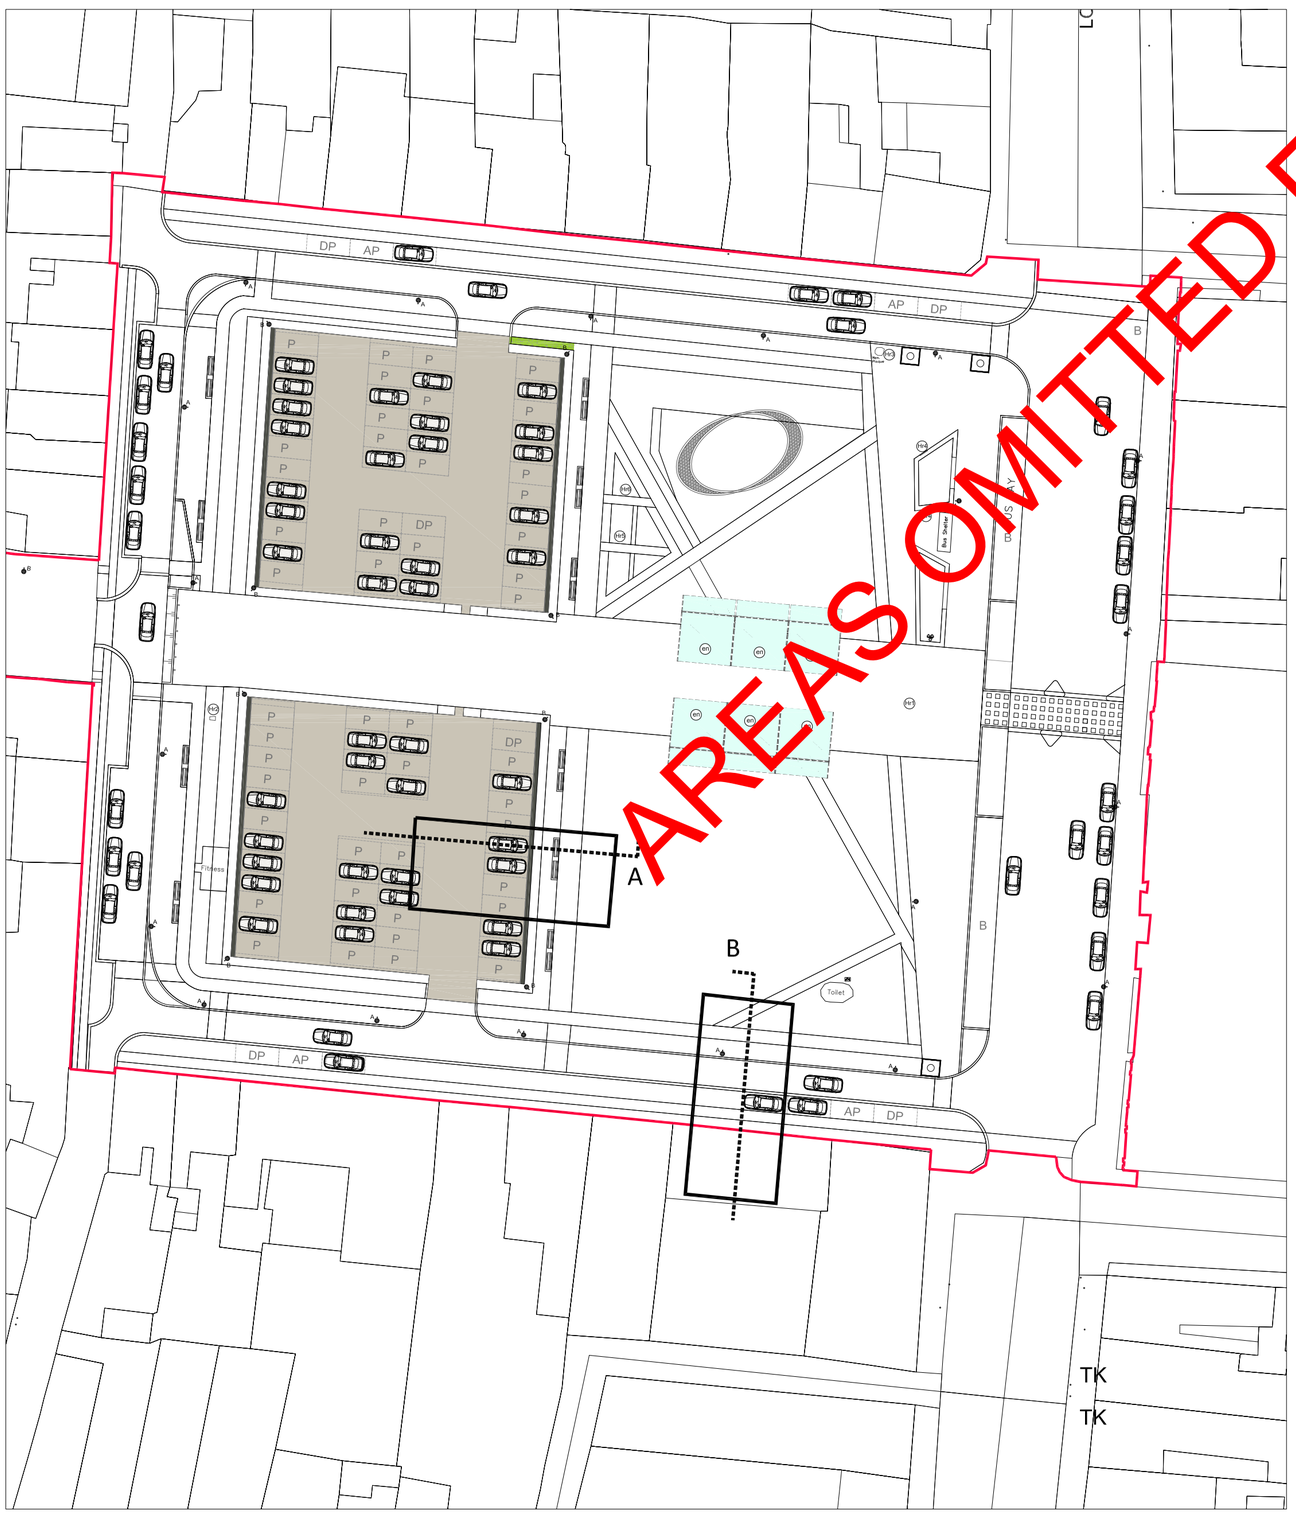

Plan - New Market Square
Sc:1/500

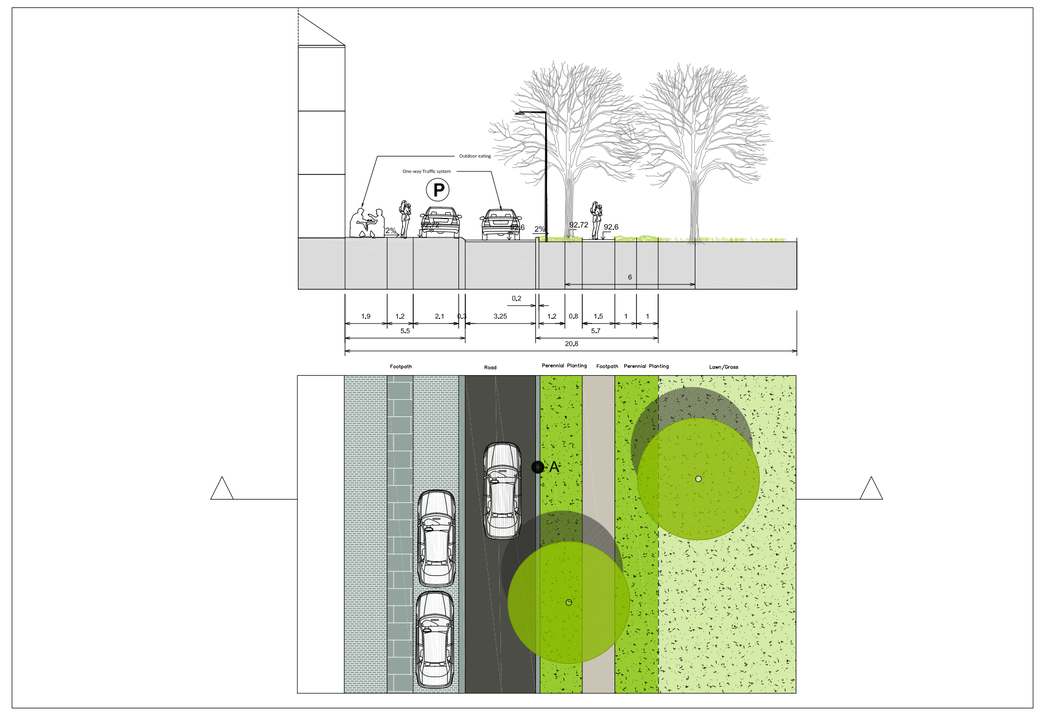

NEW Section A - New Market Square
Sc:1/200

NEW Section B - New Market Square
Sc:1/200

AREAS OMITTED FROM PART VIII

NOT_FOR_CONSTRUCTION

RED scape Landscape & Urbanism
26 Upper Pembroke Street, Dublin 2, Ireland
t: +353 1 6401940
e: info@redscape.ie

scale VAR	project MITCHELSTOWN_PR	2211
format A1	client CORK_COUNTY_COUNCIL	
date 21.12.15	subject MARKET/PARKING	
changed 22.10.25	drawing number RED2212.02.P1.2	

Xref N:\RED projecten\pre\2021\2211 Mitchelstown\F1\03 Nuts & Bolts\04 Autocad\0. xrefs\01 black and white\RED_ref-2-KS_2d-bw.dwg

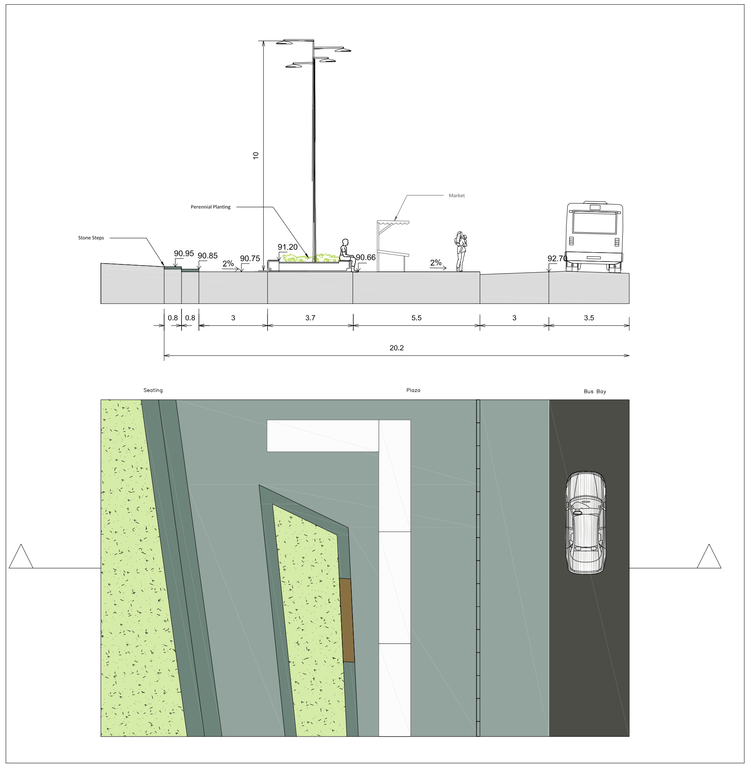

NEW Section A - New Market Square
Sc:1/150

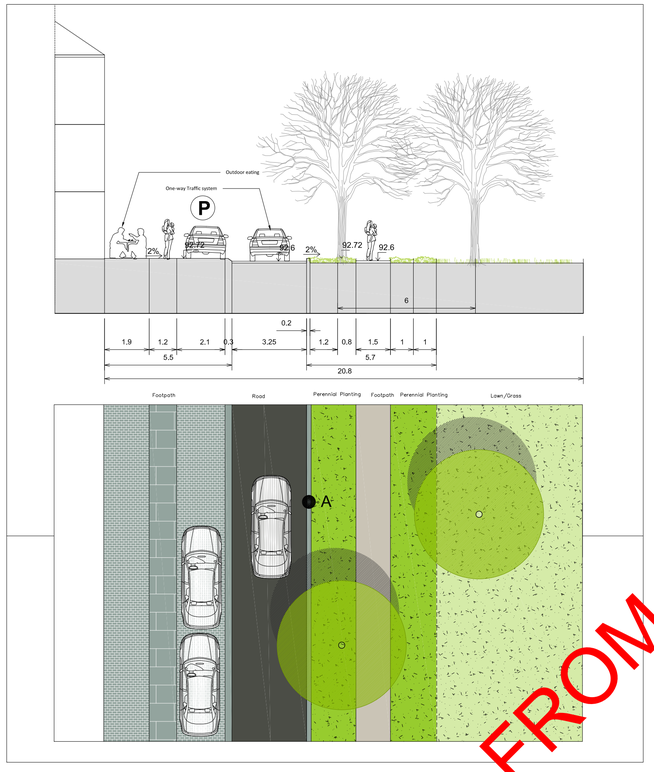

NEW Section B - New Market Square
Sc:1/150

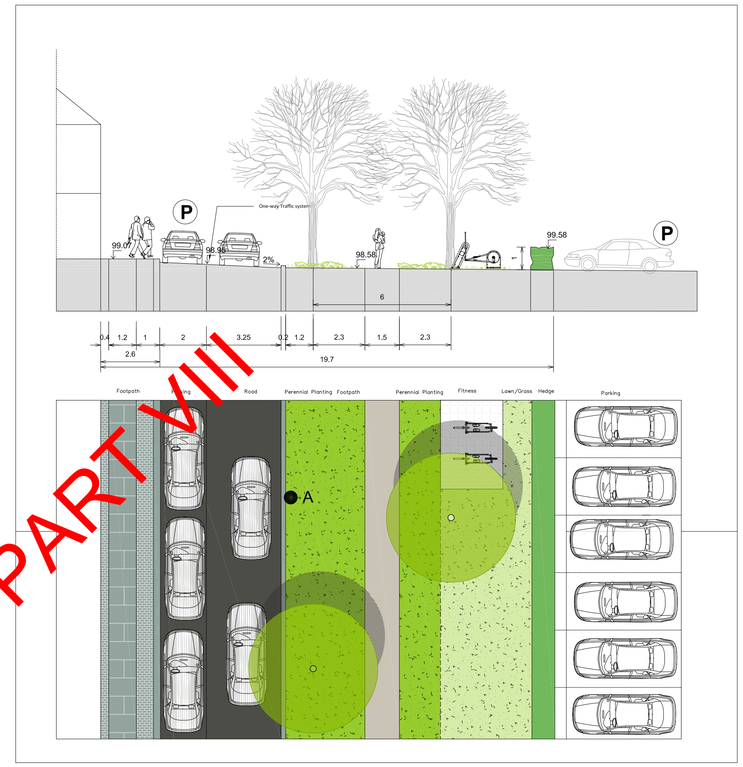

NEW Section C - New Market Square
Sc:1/150

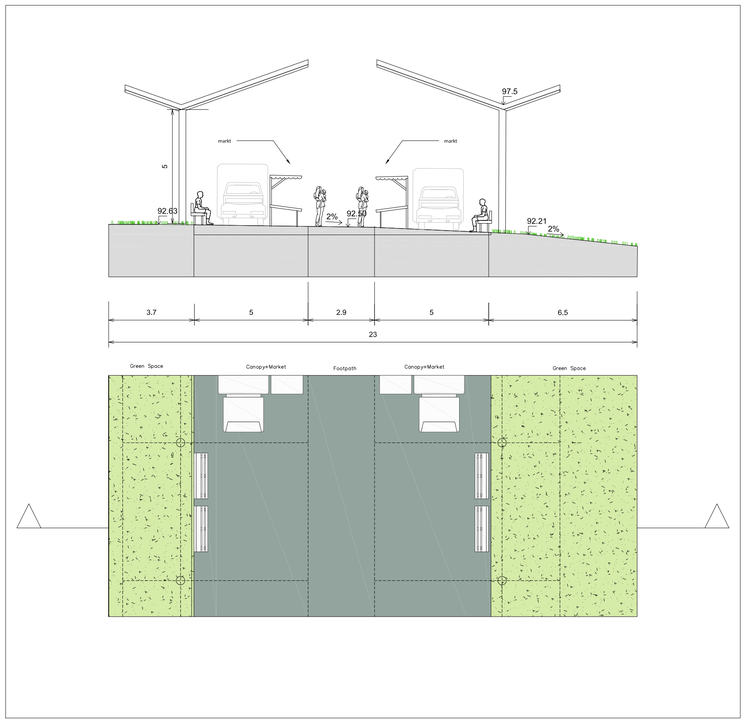

NEW Section D - New Market Square
Sc:1/150

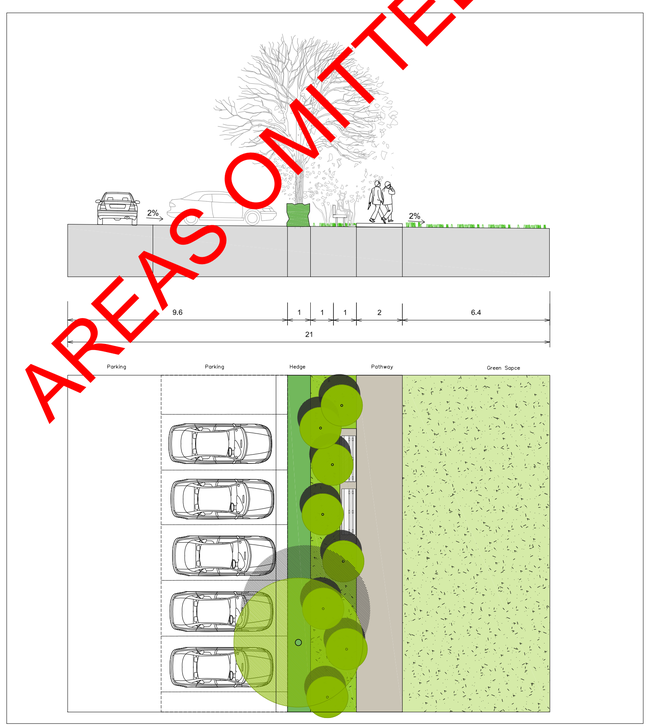

NEW Section E - New Market Square
Sc:1/150

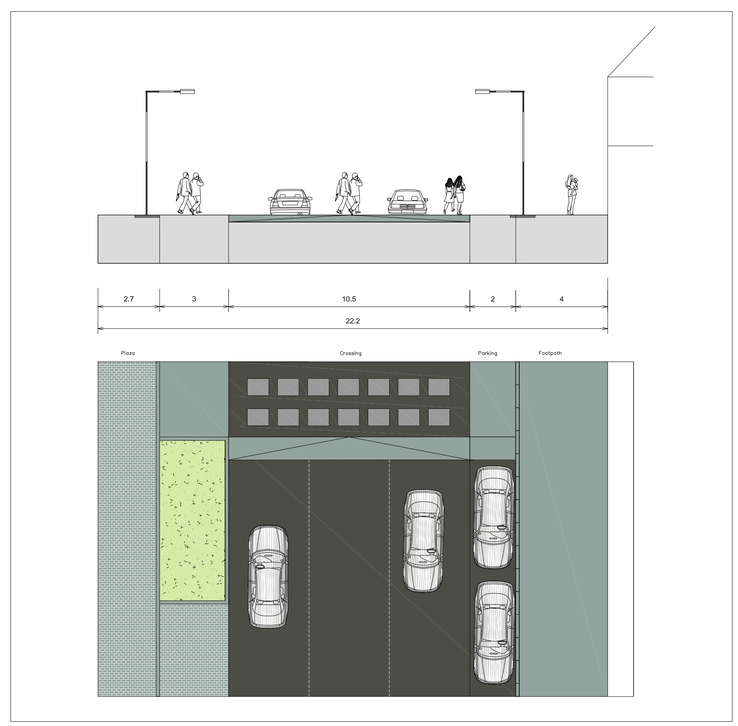

NEW Section F - New Market Square
Sc:1/150

AREAS OMITTED FROM PART VIII

code Specification

Surface

- S1a Existing in situ concrete paving with flagstone demarcation.
- S1b New in situ concrete paving with flagstone demarcation.
- S2 New concrete paver flagstone path or similar to align with budget
- S3a Existing (lime)stone flagstone path.
- S3b New (lime)stone flagstone path.
- S4a Reused concrete pavers.
- S5a Existing (lime)stone pavers (suitable for vehicles).
- S5b New (lime)stone pavers (suitable for vehicles) or similar to align with budget
- S6a New concrete pavers (various bonds).
- S7 Concrete Grass Paver.
- S8a Asphalt. Standard grey/ black for carriageway.
- S8b Asphalt. Grey for cycleway.
- S9 Artificial grass
- S10 Clay bonded gravel

Kerb/Edge

- K1a Historic limestone road kerb
- K1b New (lime)stone road kerb or similar
- K2a Concrete road kerb
- K2b Concrete pavement kerb
- K3a Historic limestone demarcation
- K3b New limestone demarcation kerb or similar
- K4 Historic stone paving
- K5 New (lime)stone steps or seating or similar

Drainage

- D1a Historic limestone gully
- D1b New limestone gully or simi
- D2a Exisiting open drain
- D2b New Cobble stone drain or

Furniture

- F1a Tree grill
- F1b Tree stand
- F2a Wooden seat
- F2b Wooden bench
- F3a Bollards
- F3b Movable Bollards. Type 2 : t.b.d.
- F4a Raised lime (stone) planters.
- F4b Raised (lime) sotne planters with seating.
- F5 Canopy . See detail.
- F6 Bollard chain railing. See detail.
- F7 Tap or water drink point.

Play & fitness

- P1a Net and rope play element,3m high on tectonic surface
- P2a Fitness area 1

Lighting & electrics

- L1 a Street Lighting 4m position
- L1b Street Lighting , 6m positio
- L2a Street Lighting, 6m position
- L2b Street Lighting, 4m position, same pole
- L3 Street Lighting, 3.5m position
- L4 Dynamic street lighting and events.8 to 12m position.
- L5 Visual effects, New market Square
- L6a Façade lighting, King Square
- L6b Uplighting key buildings.
- E1 Underground plugin points:
- E2 Electric charge points for cars.
- E3 Solar cells mounted in glass for energy production

Signage and wayfinding

- W1a Fingerpost signage
- W1b Totem signage
- W1c Wall mounted Signage
- W2 Perforated tactile paving, t.b.d.

Parking

- M1a Standard parking
- M1b Disability parking,
- M1c Age friendly parking.
- M1d Bus parking.

Hertiage and objects

- HR1 John Mandeville statue
- HR2 William Trevor monument.
- HR3 Memorial ground plaque
- HR4 Limestone wall plaque. (LBH). 450x 250 x 15mm.
- HR5 Sundial
- HR6 Curved bench.

Planting Palette Mitchelstown

STRUCTURAL TREES MEDIUM

- T0 Existing trees
- T1 Tilia cordata ' Greenspire'
- T2 Tilia tometosa 'Varsaviensis'
- T3 Tilia cordata ' Van Pelt'
- T4 Tilia europaea

SMALL SCALE TREES

- T5 Acer platanoides 'Ebben's Column'King street
- T6 Malus Everest multistemmed
- T7 Acer rubrum ' Brandywine' multistemmed
- T8 Amellanchier lanarkii , multistemmed

HEDGES

- H1 Fagus sylvatica (1.2m high)
- H2 Buxus sylvatica (0.6m high)

GRASSES AND PERENNIALS INCLUDING GROUND COVER

- P1 Grass (high maintenance)
- P2 Grass with bulb mix (low maintenance)
- P3 Herbs (for herb garden)
- P4 Pollinators (for pollinator garden)
- P5 Perennials (for raised planters)

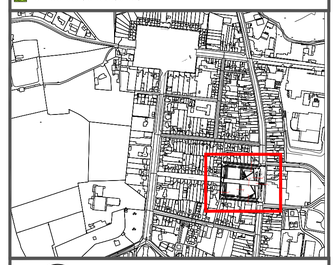

REDscape Landscape & Urbanism
26 Upper Pembroke Street, Dublin 2, Ireland

Project

Mitchelstown Public Realm Enhancement Project

Title

NEW MARKET SQUARE SECTIONS (NOT FOR CONSTRUCTION)

Scale		
1:150		
Format	Date	Changed:
A1	22.03.01	22.12.16

Drawing Status DRAFT

Drawing No. RED2211.02.S01 | 2211

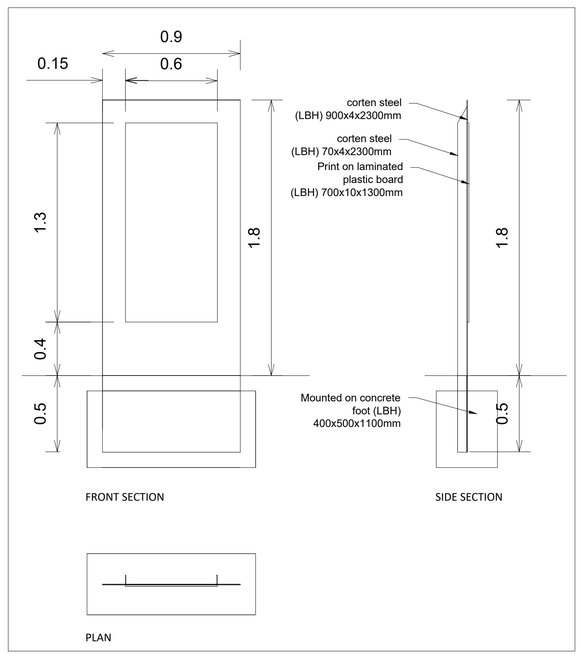

Detail 1. Totem signage.
Sc:1/20

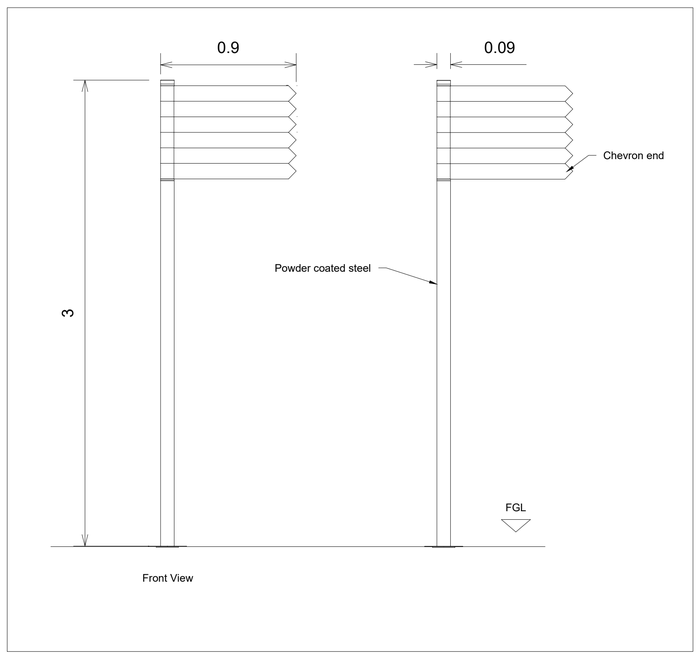

Detail 2. Fingerpoint signage.
Sc:1/20

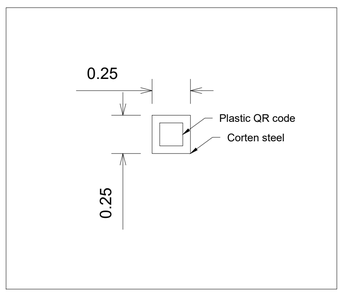

Detail 2. Wall Mmounted signage.
Sc:1/20

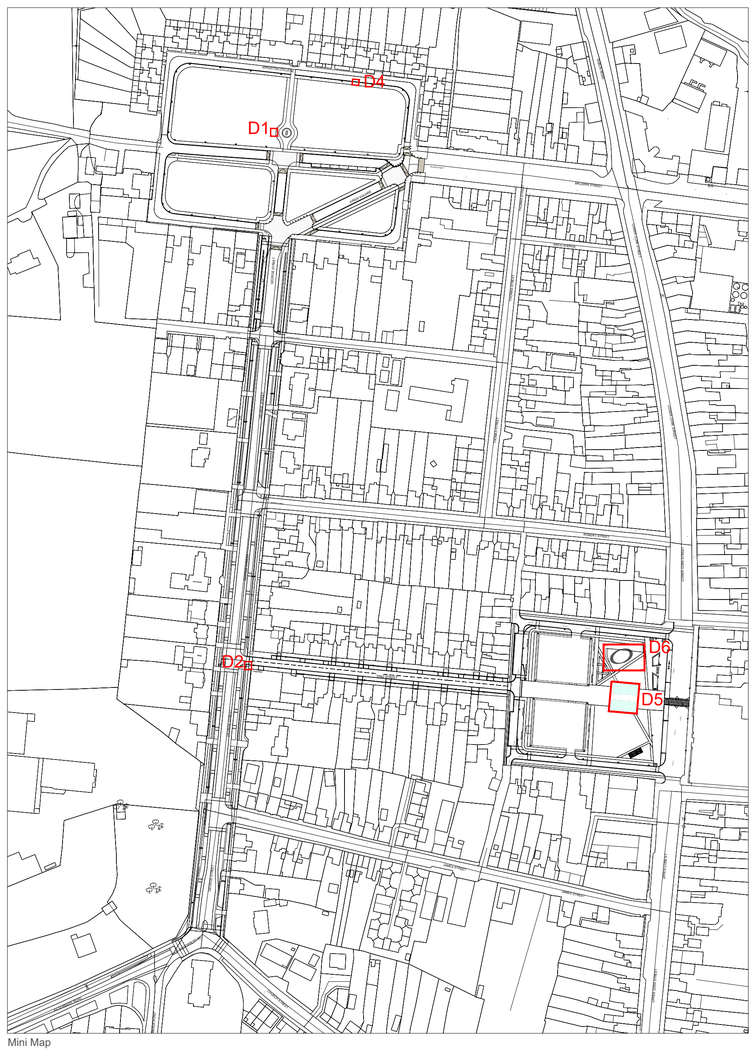

Mini Map

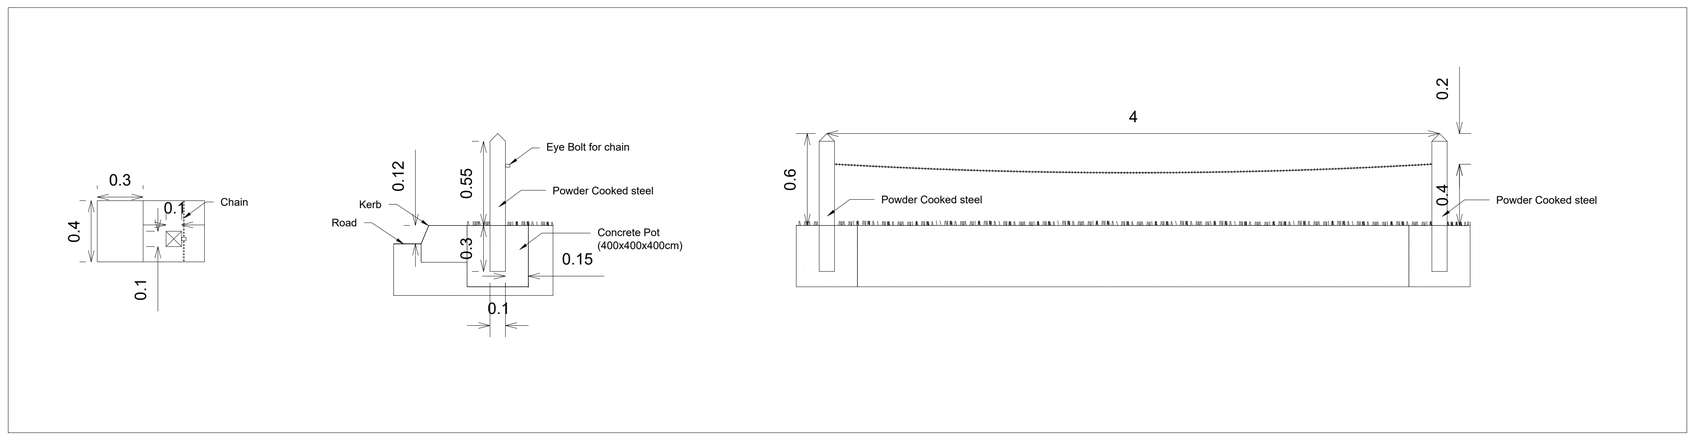

Detail 4. Bollard and chain fencing. Sc:1/20

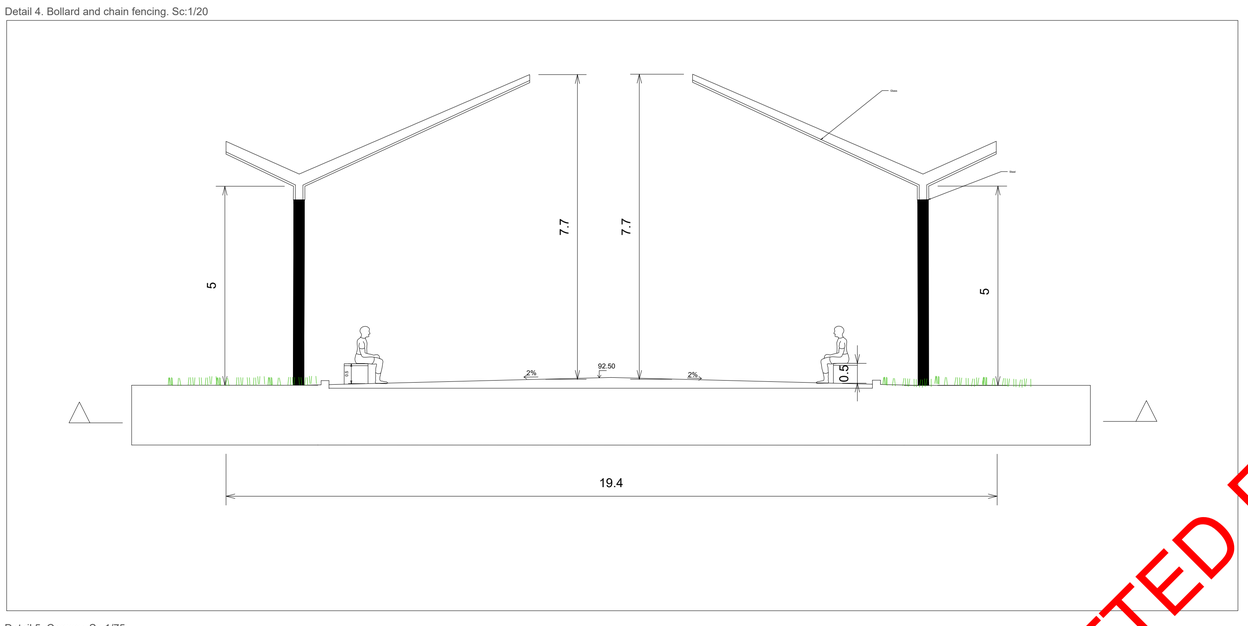

Detail 5. Canopy Sc:1/75

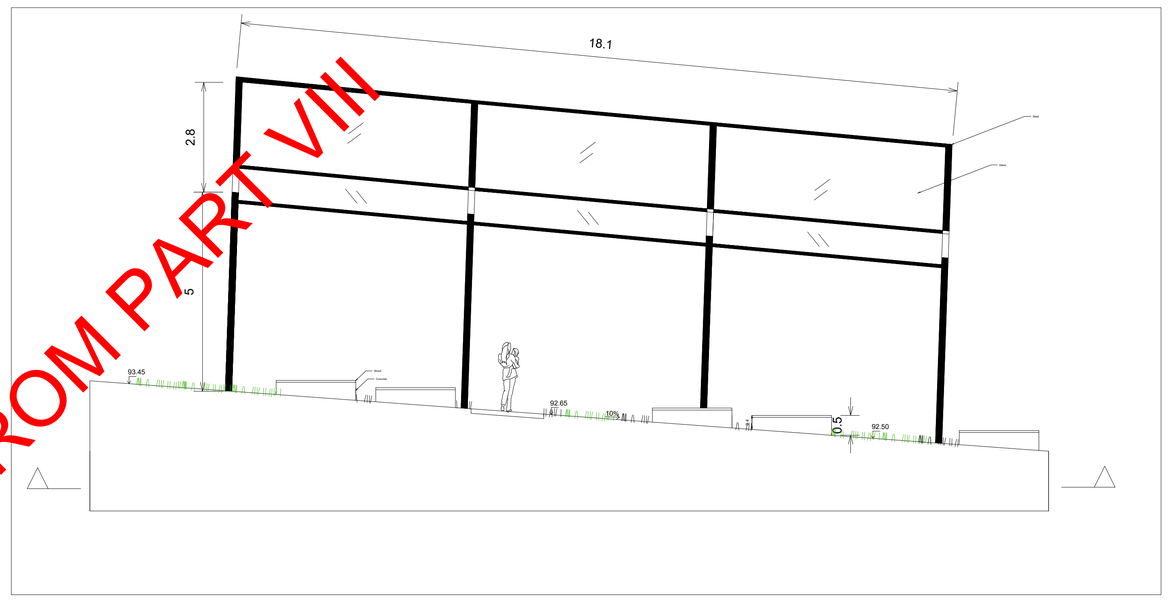

Detail 5. Canopy Sc:1/75

AREAS OMITTED FROM PART VIII

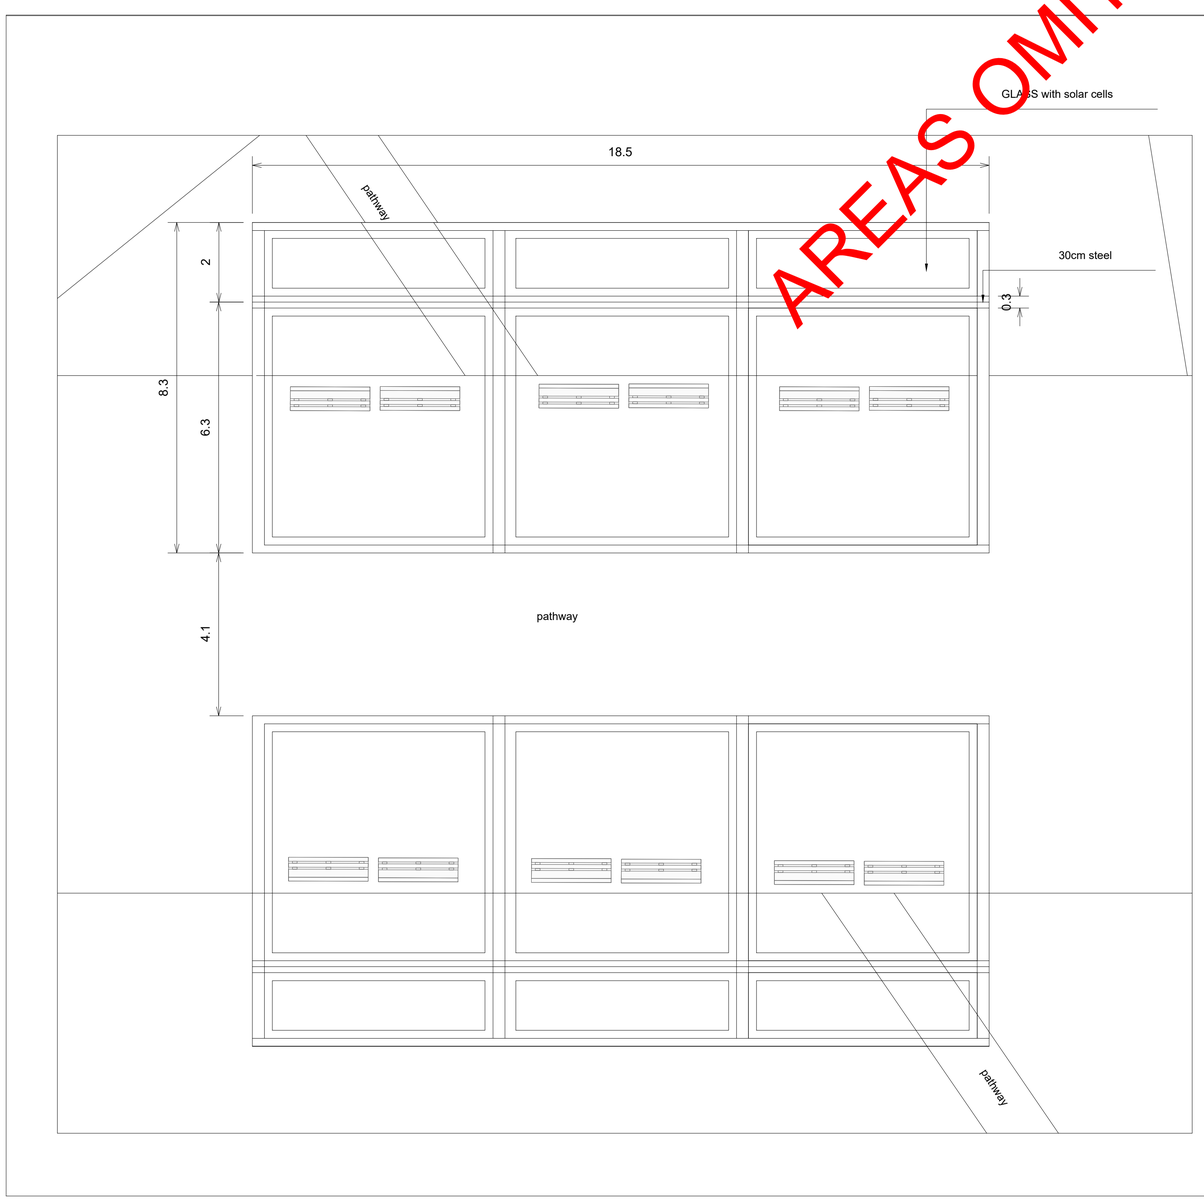

Detail 5. Canopy Sc:1/75

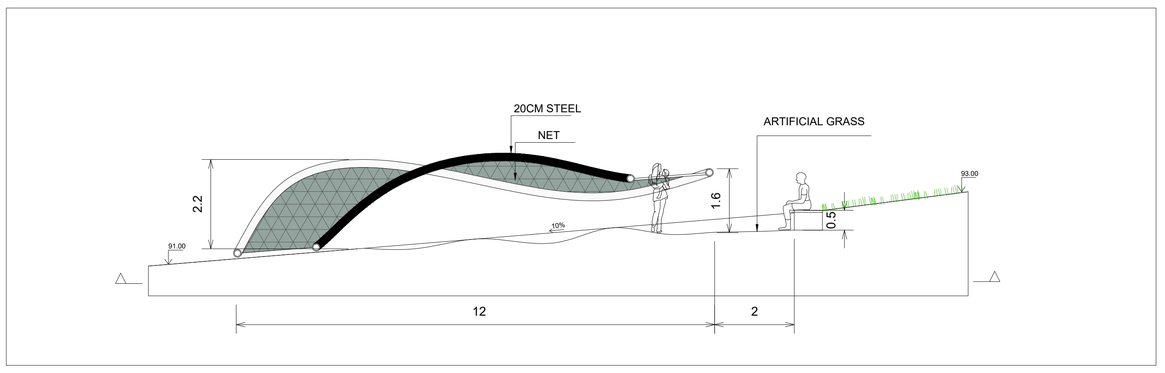

Detail 6. Play area Sc:1/75

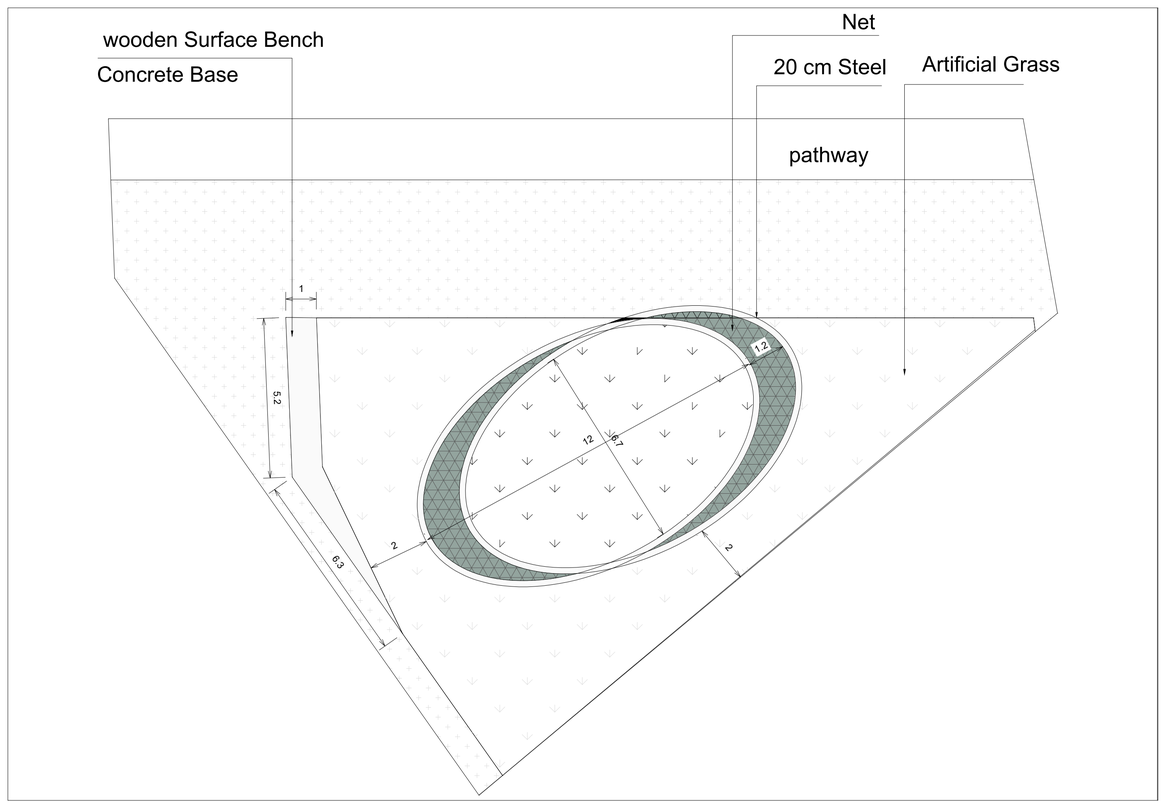

Detail 6. Play area Sc:1/100

code Specification

Surface

- S1a Existing in situ concrete paving with flagstone demarcation.
- S1b New in situ concrete paving with flagstone demarcation.
- S2 New concrete paver flagstone path or similar to align with budget
- S3a Existing (lime)stone flagstone path.
- S3b New (lime)stone flagstone path.
- S4a Reused concrete pavers.
- S5a Existing (lime)stone pavers (suitable for vehicles).
- S5b New (lime)stone pavers (suitable for vehicles) or similar to align with budget
- S6a New concrete pavers (various bonds).
- S7 Concrete Grass Paver.
- S8a Asphalt. Standard grey/ black for carriageway.
- S8b Asphalt. Grey for cycleway.
- S9 Artificial grass
- S10 Clay bonded gravel

Kerb/Edge

- K1a Historic limestone road kerb
- K1b New (lime)stone road kerb or similar
- K2a Concrete road kerb
- K2b Concrete pavement kerb
- K3a Historic limestone demarcation
- K3b New limestone demarcation kerb or similar
- K4 Historic stone paving
- K5 New (lime)stone steps or seating or similar

Play & fitness

- P1a Net and rope play element,3m high on tectonic surface
- P2a Fitness area 1

Drainage

- D1a Historic limestone gully
- D1b New limestone gully or similar
- D2a Existing open drain
- D2b New Cobble stone drain or similar

Furniture

- F1a Tree grill
- F1b Tree stand
- F2a Wooden seat
- F2b Wooden bench
- F3a Bollards
- F3b Movable Bollards. Type 2 : t.b.d.
- F4a Raised lime (stone) planters.
- F4b Raised (lime) sotne planters with seatin
- F5 Canopy . See detail.
- F6 Bollard chain railing. See detail.
- F7 Tap or water drink point.

- L1 a Street Lighting 4m position
- L1b Street Lighting , 6m positio
- L2a Street Lighting, 6m position
- L2b Street Lighting, 4m position, same pole
- L3 Street Lighting, 3.5m position
- L4 Dynamic street lighting and events. 8 to 12m position.
- L5 Visual effects, New market Square
- L6a Façade lighting, King Square
- L6b Uplighting key buildings,
- E1 Underground plugin points:
- E2 Electric charge points for cars.
- E3 Solar cells mounted in glass for energy production

Signage and wayfinding

- W1a Fingerpost signage
- W1b Totem signage
- W1c Wall mounted Signage

Parking

- M1a Standard parking
- M1b Disability parking.
- M1c Age friendly parking.
- M1d Bus parking.

Hertiage and objects

- HR1 John Mandeville statue
- HR2 William Trevor monument.
- HR3 Memorial ground plaque
- HR4 Limestone wall plaque. (LBH). 450x 250 x 15mm.
- HR5 Sundial
- HR6 Curved bench.

HEDGES

- H1 Fagus sylvatica (1.2m high)
- H2 Buxus sylvatica (0.6m high)

GRASSES AND PERENNIALS INCLUDING GROUND COVER

- P1 Grass (high maintenance)
- P2 Grass with bulb mix (low maintenance)
- P3 Herbs (for herb garden)
- P4 Pollinators (for pollinator garden)
- P5 Perennials (for raised planters)

REDscape Landscape & Urbanism
26 Upper Pembroke Street, Dublin 2, Ireland
t: +353 1 6401940
e: info@redscape.ie

scale: VAR	project: MITCHELSTOWN_PR
format: A0	client: CORK_COUNTY_COUNCIL
date: 22.03.01	subject: DETAILS_VARIOUSLOCATIONS
changed: 23.02.28	drawing number: RED_2211.02-D1

2211

Note :
Dimensions not to be scaled from drawing.
For any discrepancies found consult with design office.
Copyright © - Cork County Council Architect's Dept.
This drawing to be read in conjunction with all the Specification Documents.

King Street

Trees Removed

N

INFORMATION PURPOSES ONLY

Revision A	Removal Of Trees From Proposed Kings Street Scheme	Date: June 2023
Rev / Issue No:	Revision / Issue Description	Date:

Project Stage:

Comhairle Contae Chorcaí
Roinn na nAiltirí
Oibriochtai na gCeantar Bardasach & Forbairt Tuaithe
Halla an Chontae | Corcaigh | T12 R2NC | Éire
An tAiltire Contae | Marcus O'Coileáin

Cork County Council
Architects Department
Municipal Districts Operations & Rural Development
County Hall | Cork | T12 R2NC | Ireland
County Architect | Mark Collins
T +353-021 428 5430 | architects@corkcoco.ie | www.corkcoco.ie

Project Title: **Mitchelstown Public Realm Enhancment Project**

Drawing Title: **King Street**
Sketch Design/Part VIII Resolutions

Design Team:	Date: **June 2023**	Dwg. No: **0005**
Architect: **RH,EN**	Scale: **NTS**	
Technician: **JA**	Sheet: **A1**	
Surveyor: **LH**		
File No:		
File Path:		

NOTES

1. FIGURED DIMENSIONS ONLY TO BE TAKEN FROM THIS DRAWING
2. ALL DRAWINGS TO BE CHECKED BY THE CONTRACTOR ON SITE
3. ENGINEER TO BE INFORMED BY THE CONTRACTOR OF ANY DISCREPANCIES BEFORE ANY WORK COMMENCES

Rev.	Date	Description	By	Chkd.
D01	FEB' 22	FINAL	M.C.	J.N.
D00	OCT' 22	DRAFT	M.C.	J.N.

Client: Comhairle Contae Chorcaí / Cork County Council

Project: Mitchelstown Public Realm Enhancement Project

Title: PRELIMINARY STORMWATER LAYOUT PLANS

Scale: 1:250

Prepared by:	Checked	Date
M.C,	J.N.	OCT 22

Project Director: B.DOWNES

Drawing Status: FINAL

TOBIN CONSULTING ENGINEERS
Consulting, Civil and Structural Engineers,
Fairgreeen House, Fairgreen Road,
Galway, Ireland.
tel: +353-(0)91-565211
fax:+353-(0)91-565398
e-mail: galway@tobin.ie
www.tobin.ie

TOBIN Consulting Engineers will not be liable for any use of this document for any purpose other than that for which it was originally prepared and provided. Except where specifically and explicitly agreed in writing by TOBIN Consulting Engineers, as copyright holder, no part of this document may be reproduced or transmitted in any form and this document shall not be relied upon by any third party for any purpose.

Drawing No. 11309-001-1020

Issue D01