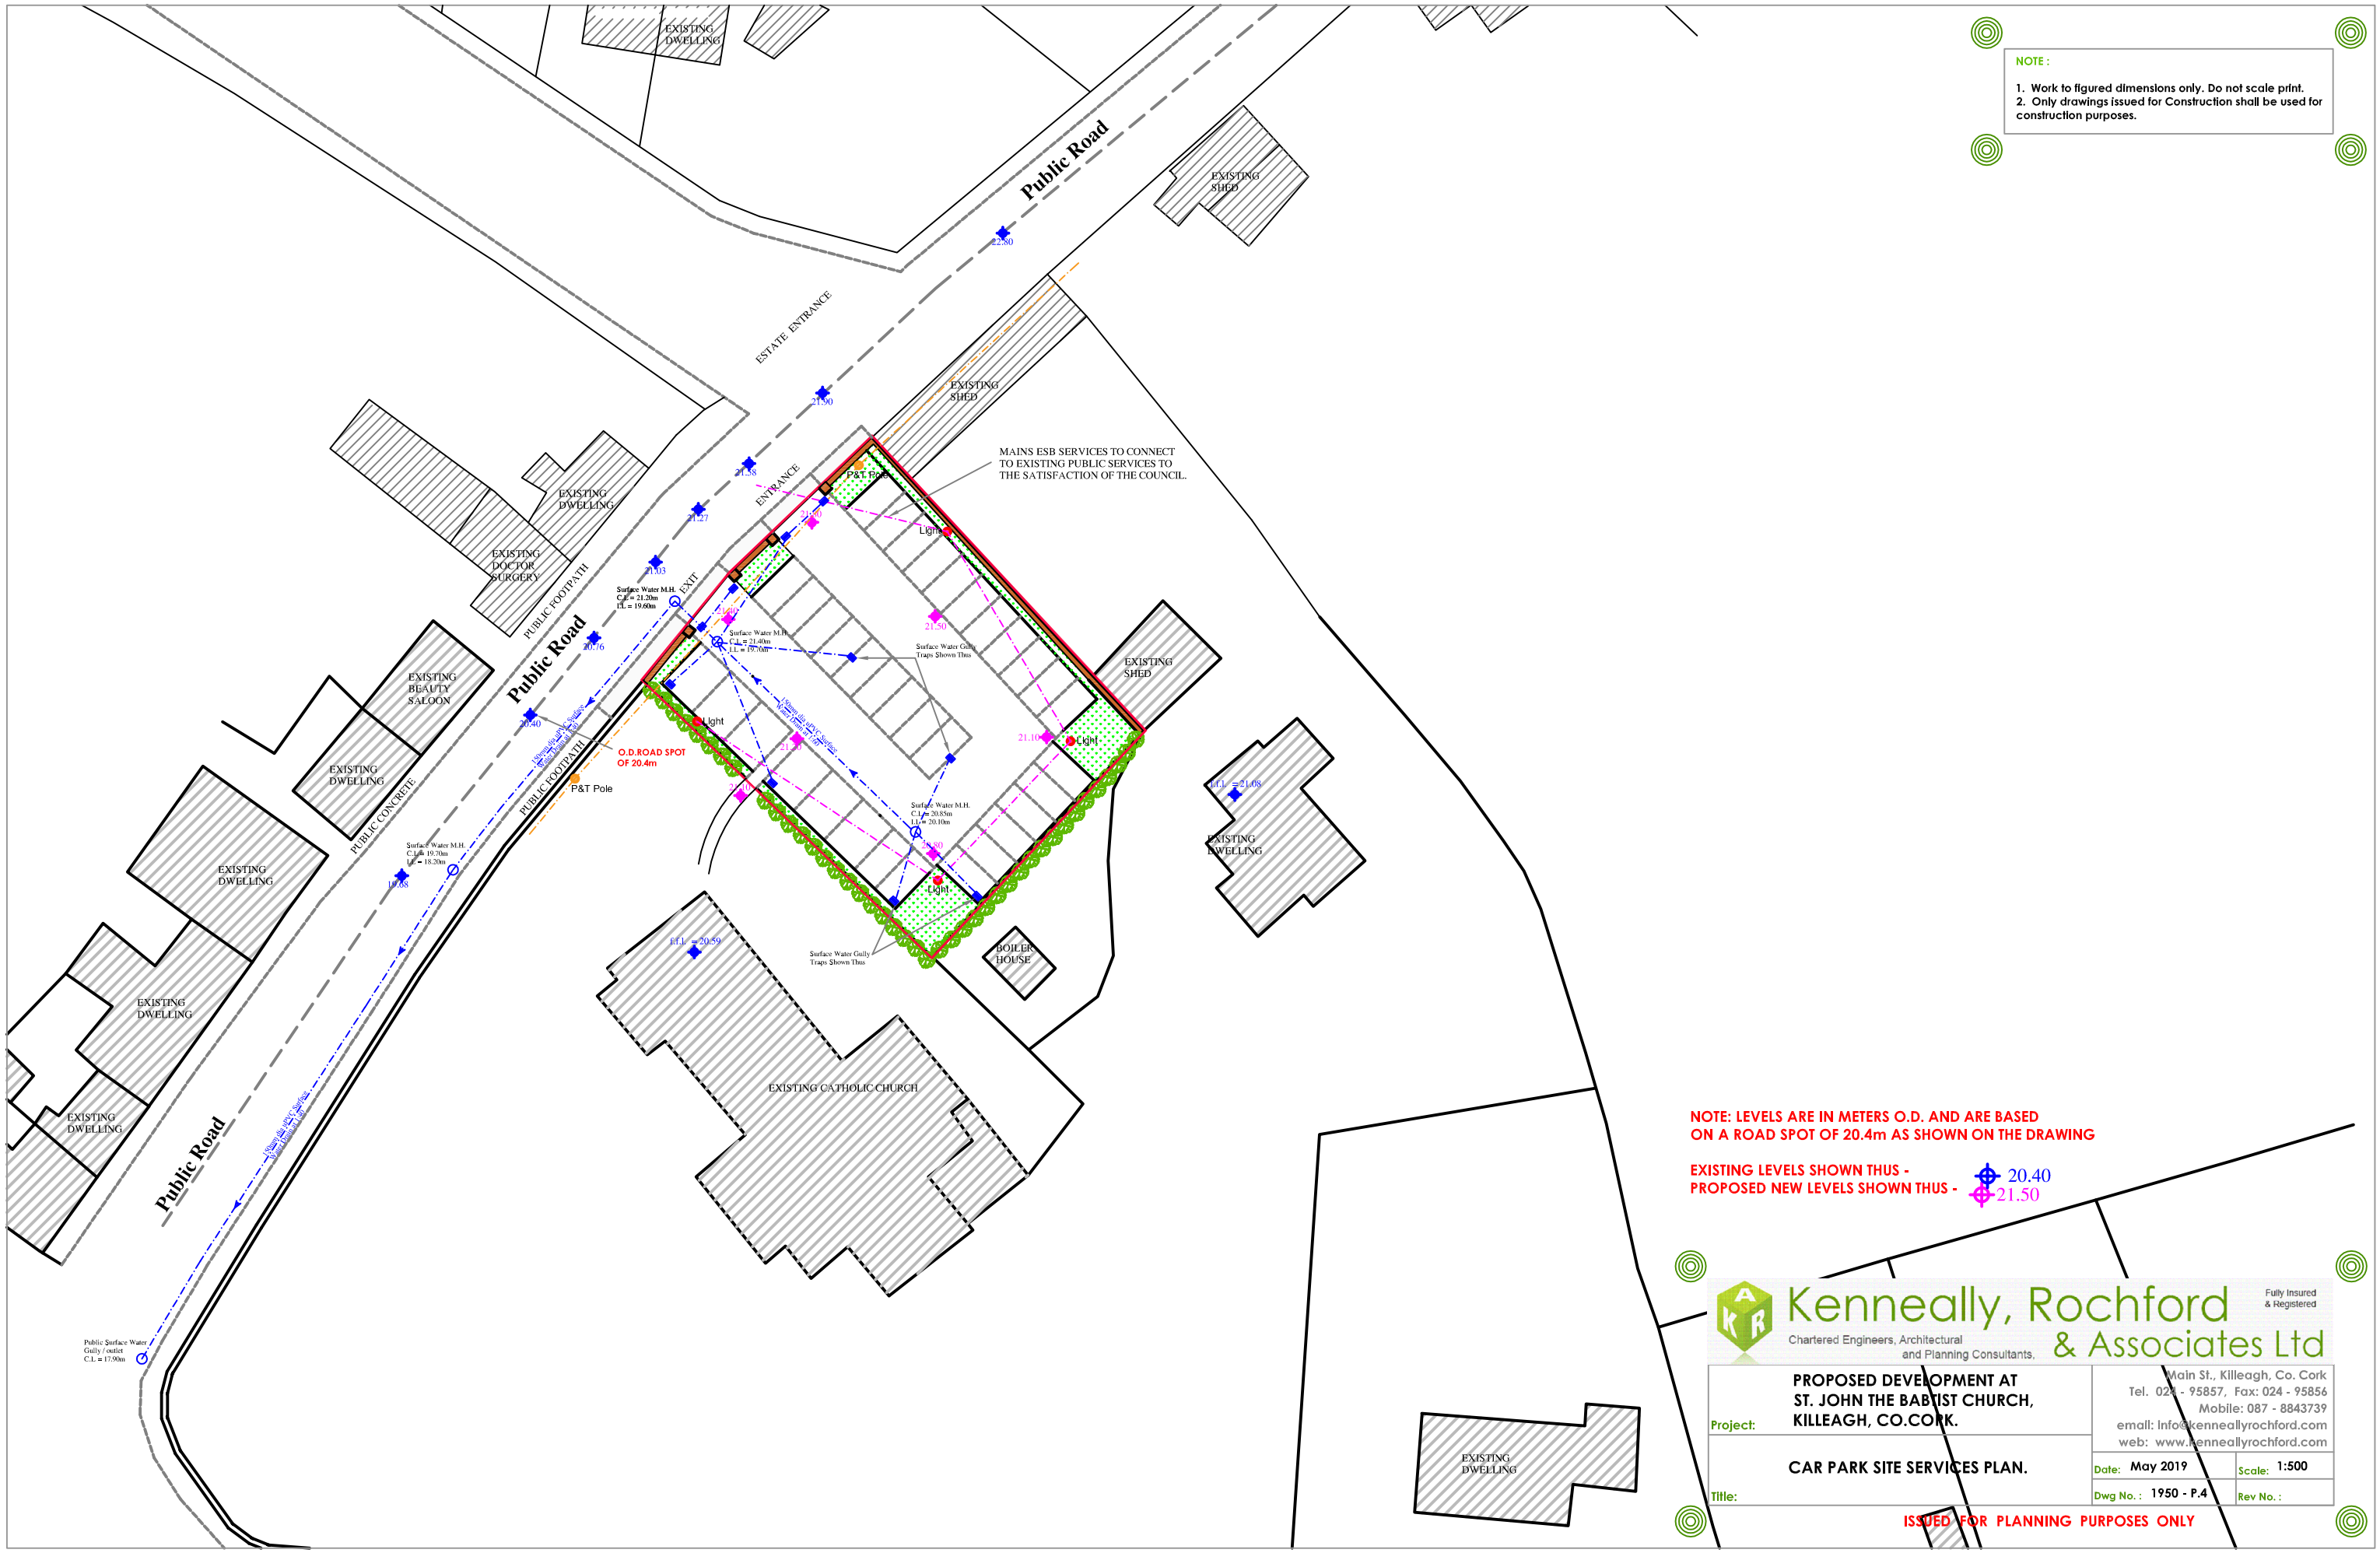

NOTE :

1. Work to figured dimensions only. Do not scale print.
2. Only drawings issued for Construction shall be used for construction purposes.

NOTE: LEVELS ARE IN METERS O.D. AND ARE BASED ON A ROAD SPOT OF 20.4m AS SHOWN ON THE DRAWING

EXISTING LEVELS SHOWN THUS - 20.40

PROPOSED NEW LEVELS SHOWN THUS - 21.50

Kenneally, Rochford & Associates Ltd

Fully Insured & Registered

Chartered Engineers, Architectural and Planning Consultants,

Main St., Killeagh, Co. Cork
Tel. 024 - 95857, Fax: 024 - 95856
Mobile: 087 - 8843739
email: info@kenneallyrochford.com
web: www.kenneallyrochford.com

Project:	PROPOSED DEVELOPMENT AT ST. JOHN THE BABTIST CHURCH, KILLEAGH, CO.CORK.
Title:	CAR PARK SITE SERVICES PLAN.
Date:	May 2019
Scale:	1:500
Dwg No. :	1950 - P.4
Rev No. :	

ISSUED FOR PLANNING PURPOSES ONLY